FINAL SURVEY	BY	DATE
SURVEYED		
PLOTTED		
TOTALS		
AREAS		
NOTE BOOK		
AREAS CHECKED		
NO.		

ORIGINAL SURVEY	BY	DATE
SURVEYED		
PLOTTED		
TOTALS		
AREAS		
NOTE BOOK		
AREAS CHECKED		
NO.		

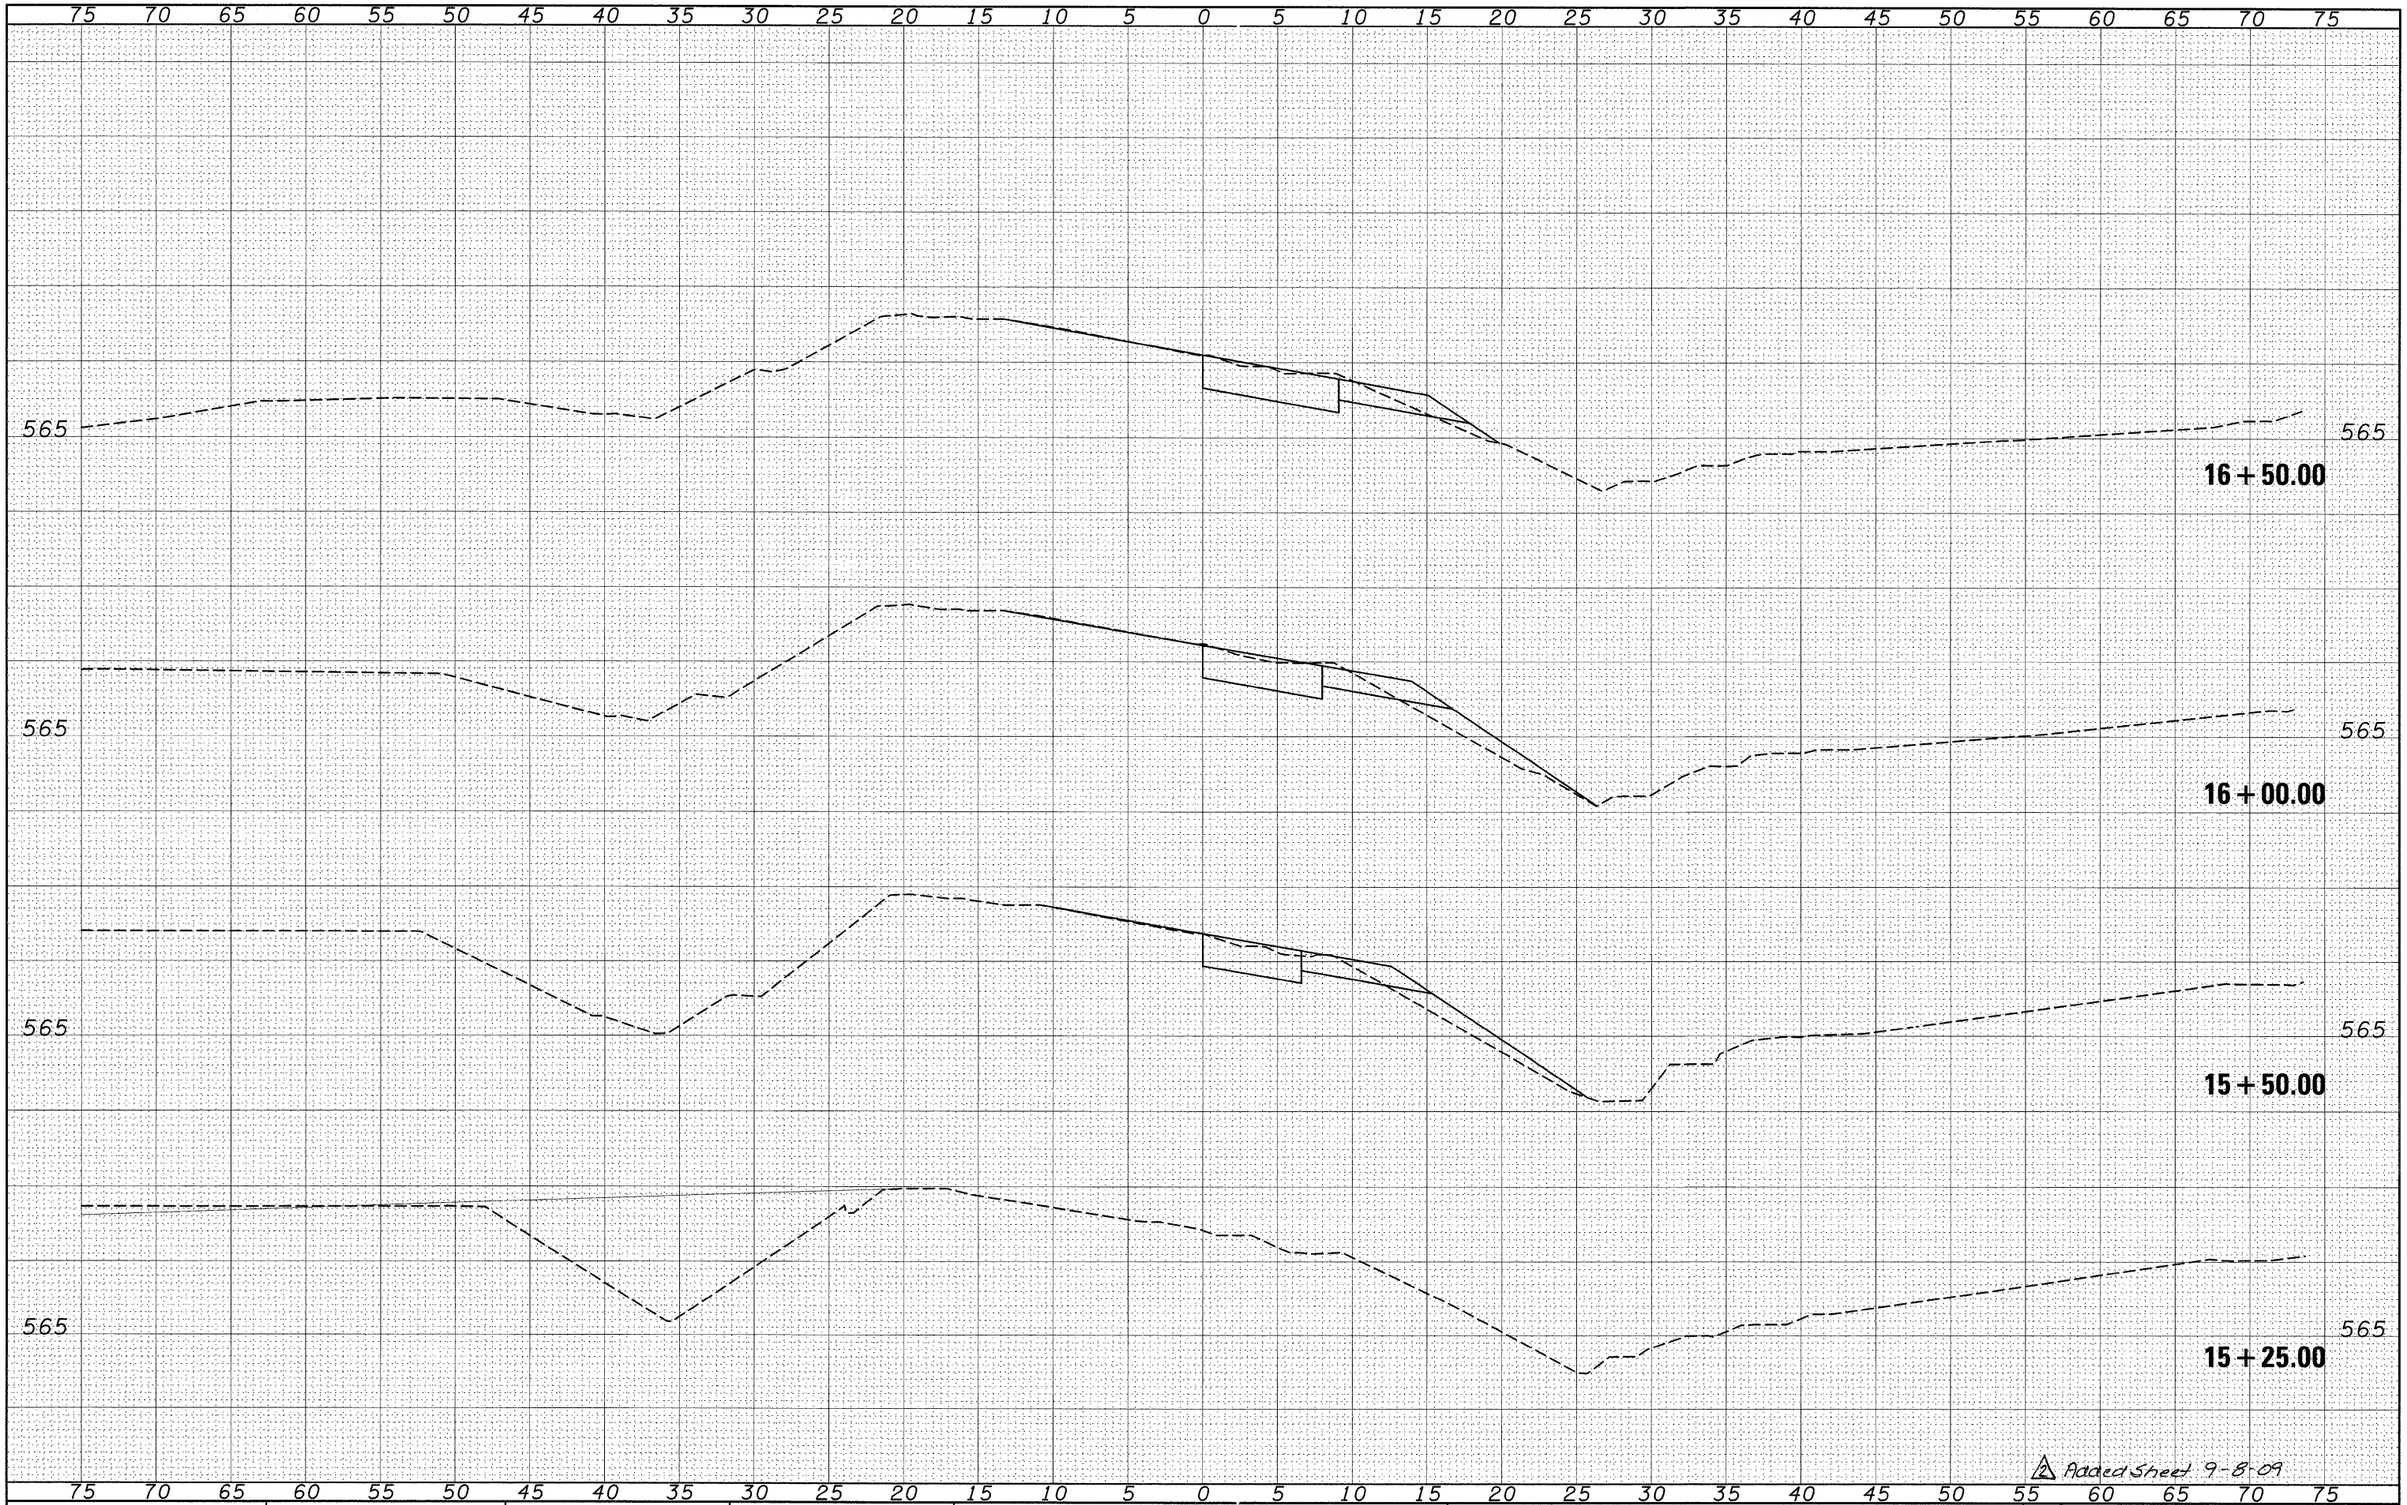

2 Added Sheet 9-8-09

FILE NAME =	USER NAME = $USER$	DESIGNED -	REVISED -
$FILE$		DRAWN -	REVISED -
	PLOT SCALE = $SCALE$	CHECKED -	REVISED -
	PLOT DATE = $DATE$	DATE -	REVISED -

STATE OF ILLINOIS
DEPARTMENT OF TRANSPORTATION

SCALE: | SHEET NO. OF SHEETS | STA. 15+25.00 TO STA. 16+50.00

F.A. RTE.	SECTION	COUNTY	TOTAL SHEETS	SHEET NO.
70		Madison	150	150N
	(60-(7,8,9,10)RS, 60-(8,9,10)BR	CONTRACT NO. 76473		
	ILLINOIS FED. AID PROJECT			