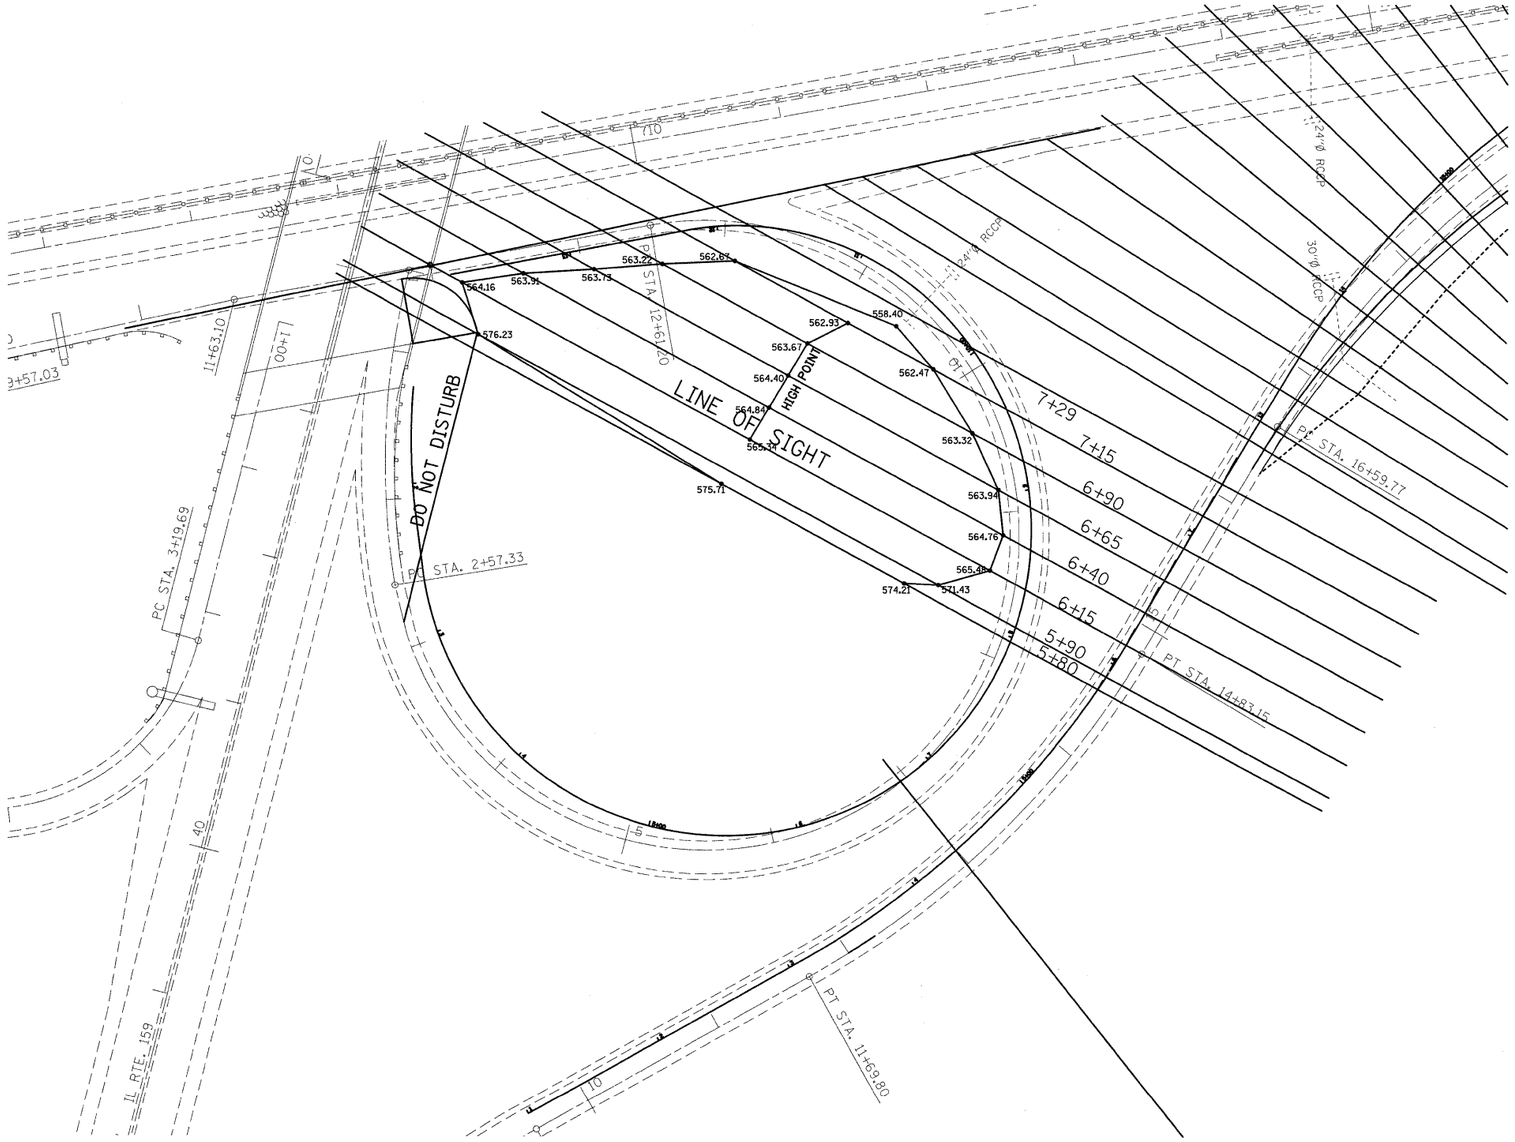

Added Sheet 9-8-09 • 60-(7,8,9,10)RS, 60-(8,9,10)BR

FILE NAME = c:\pw_work\pwidot\keplarcl\dms71073\d876873-sht-plan.dgn	USER NAME = keplarcl	DESIGNED - ___	REVISED - ___
		DRAWN - ___	REVISED - ___
	PLOT SCALE = 50.0000 ' / IN.	CHECKED - ___	REVISED - ___
	PLOT DATE = 9/4/2009	DATE - _____	REVISED - ___

STATE OF ILLINOIS
DEPARTMENT OF TRANSPORTATION

SOUTH EAST LOOP

SCALE: ____ | SHEET NO. __ OF ___ SHEETS | STA. ____ TO STA. ____

F.A.I. RTE.	SECTION	COUNTY	TOTAL SHEETS	SHEET NO.
70	•	MADISON	150	150E
		CONTRACT NO. 76873		
FED. ROAD DIST. NO. _	ILLINOIS	FED. AID PROJECT		