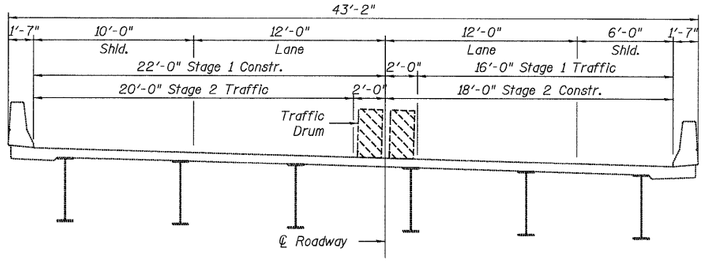

CROSS SECTION
(Looking East)
(SN 060-0022)

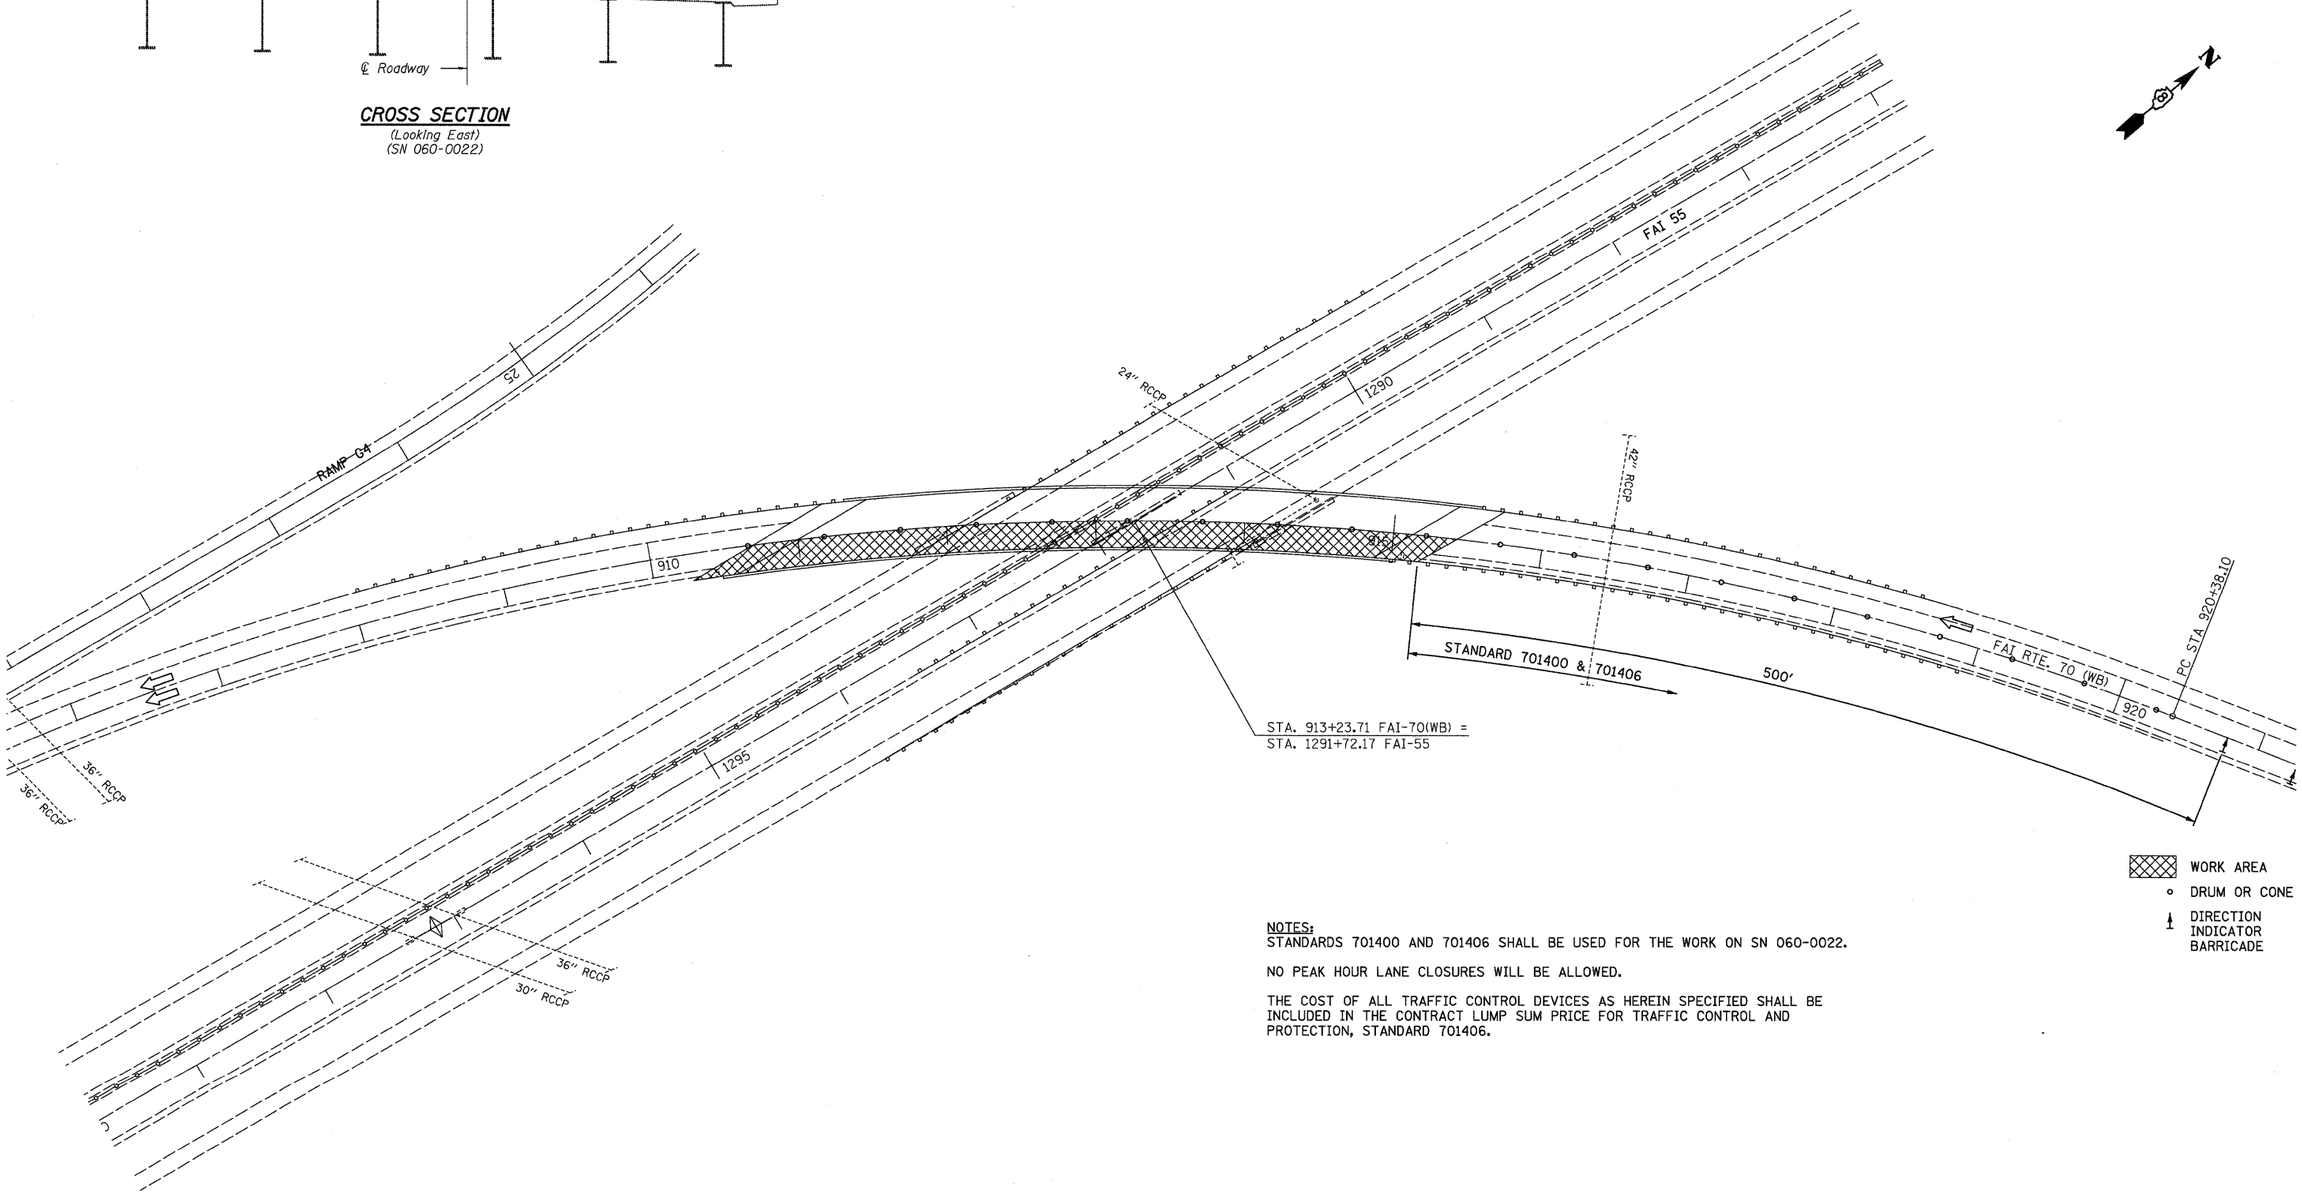

NOTES:
STANDARDS 701400 AND 701406 SHALL BE USED FOR THE WORK ON SN 060-0022.

NO PEAK HOUR LANE CLOSURES WILL BE ALLOWED.

THE COST OF ALL TRAFFIC CONTROL DEVICES AS HEREIN SPECIFIED SHALL BE INCLUDED IN THE CONTRACT LUMP SUM PRICE FOR TRAFFIC CONTROL AND PROTECTION, STANDARD 701406.

50 0 50 100
SCALE IN FEET

• 60-(7,8,9,10)RS, 60-(8,9,10)BR

FILE NAME = ...\D876A73-sht-staging06.dgn	USER NAME = SJS	DESIGNED -	REVISED -	STATE OF ILLINOIS DEPARTMENT OF TRANSPORTATION	STAGE II TRAFFIC CONTROL S.N. 060-0022
Johnson, Depp & Quisenberry CONSULTING ENGINEERS Springfield, Illinois		DRAWN -	REVISED -		
	PLOT SCALE = 50.0000 ' / IN.	CHECKED -	REVISED -		
	PLOT DATE = 06/12/2009 09:25:37	DATE -	REVISED -		SCALE: SHEET NO. OF SHEETS STA. TO STA.

F.A.I. RTE.	SECTION	COUNTY	TOTAL SHEETS	SHEET NO.
70	•	MADISON	150	62
		CONTRACT NO. 76A73		
FED. ROAD DIST. NO.	ILLINOIS	FED. AID PROJECT		