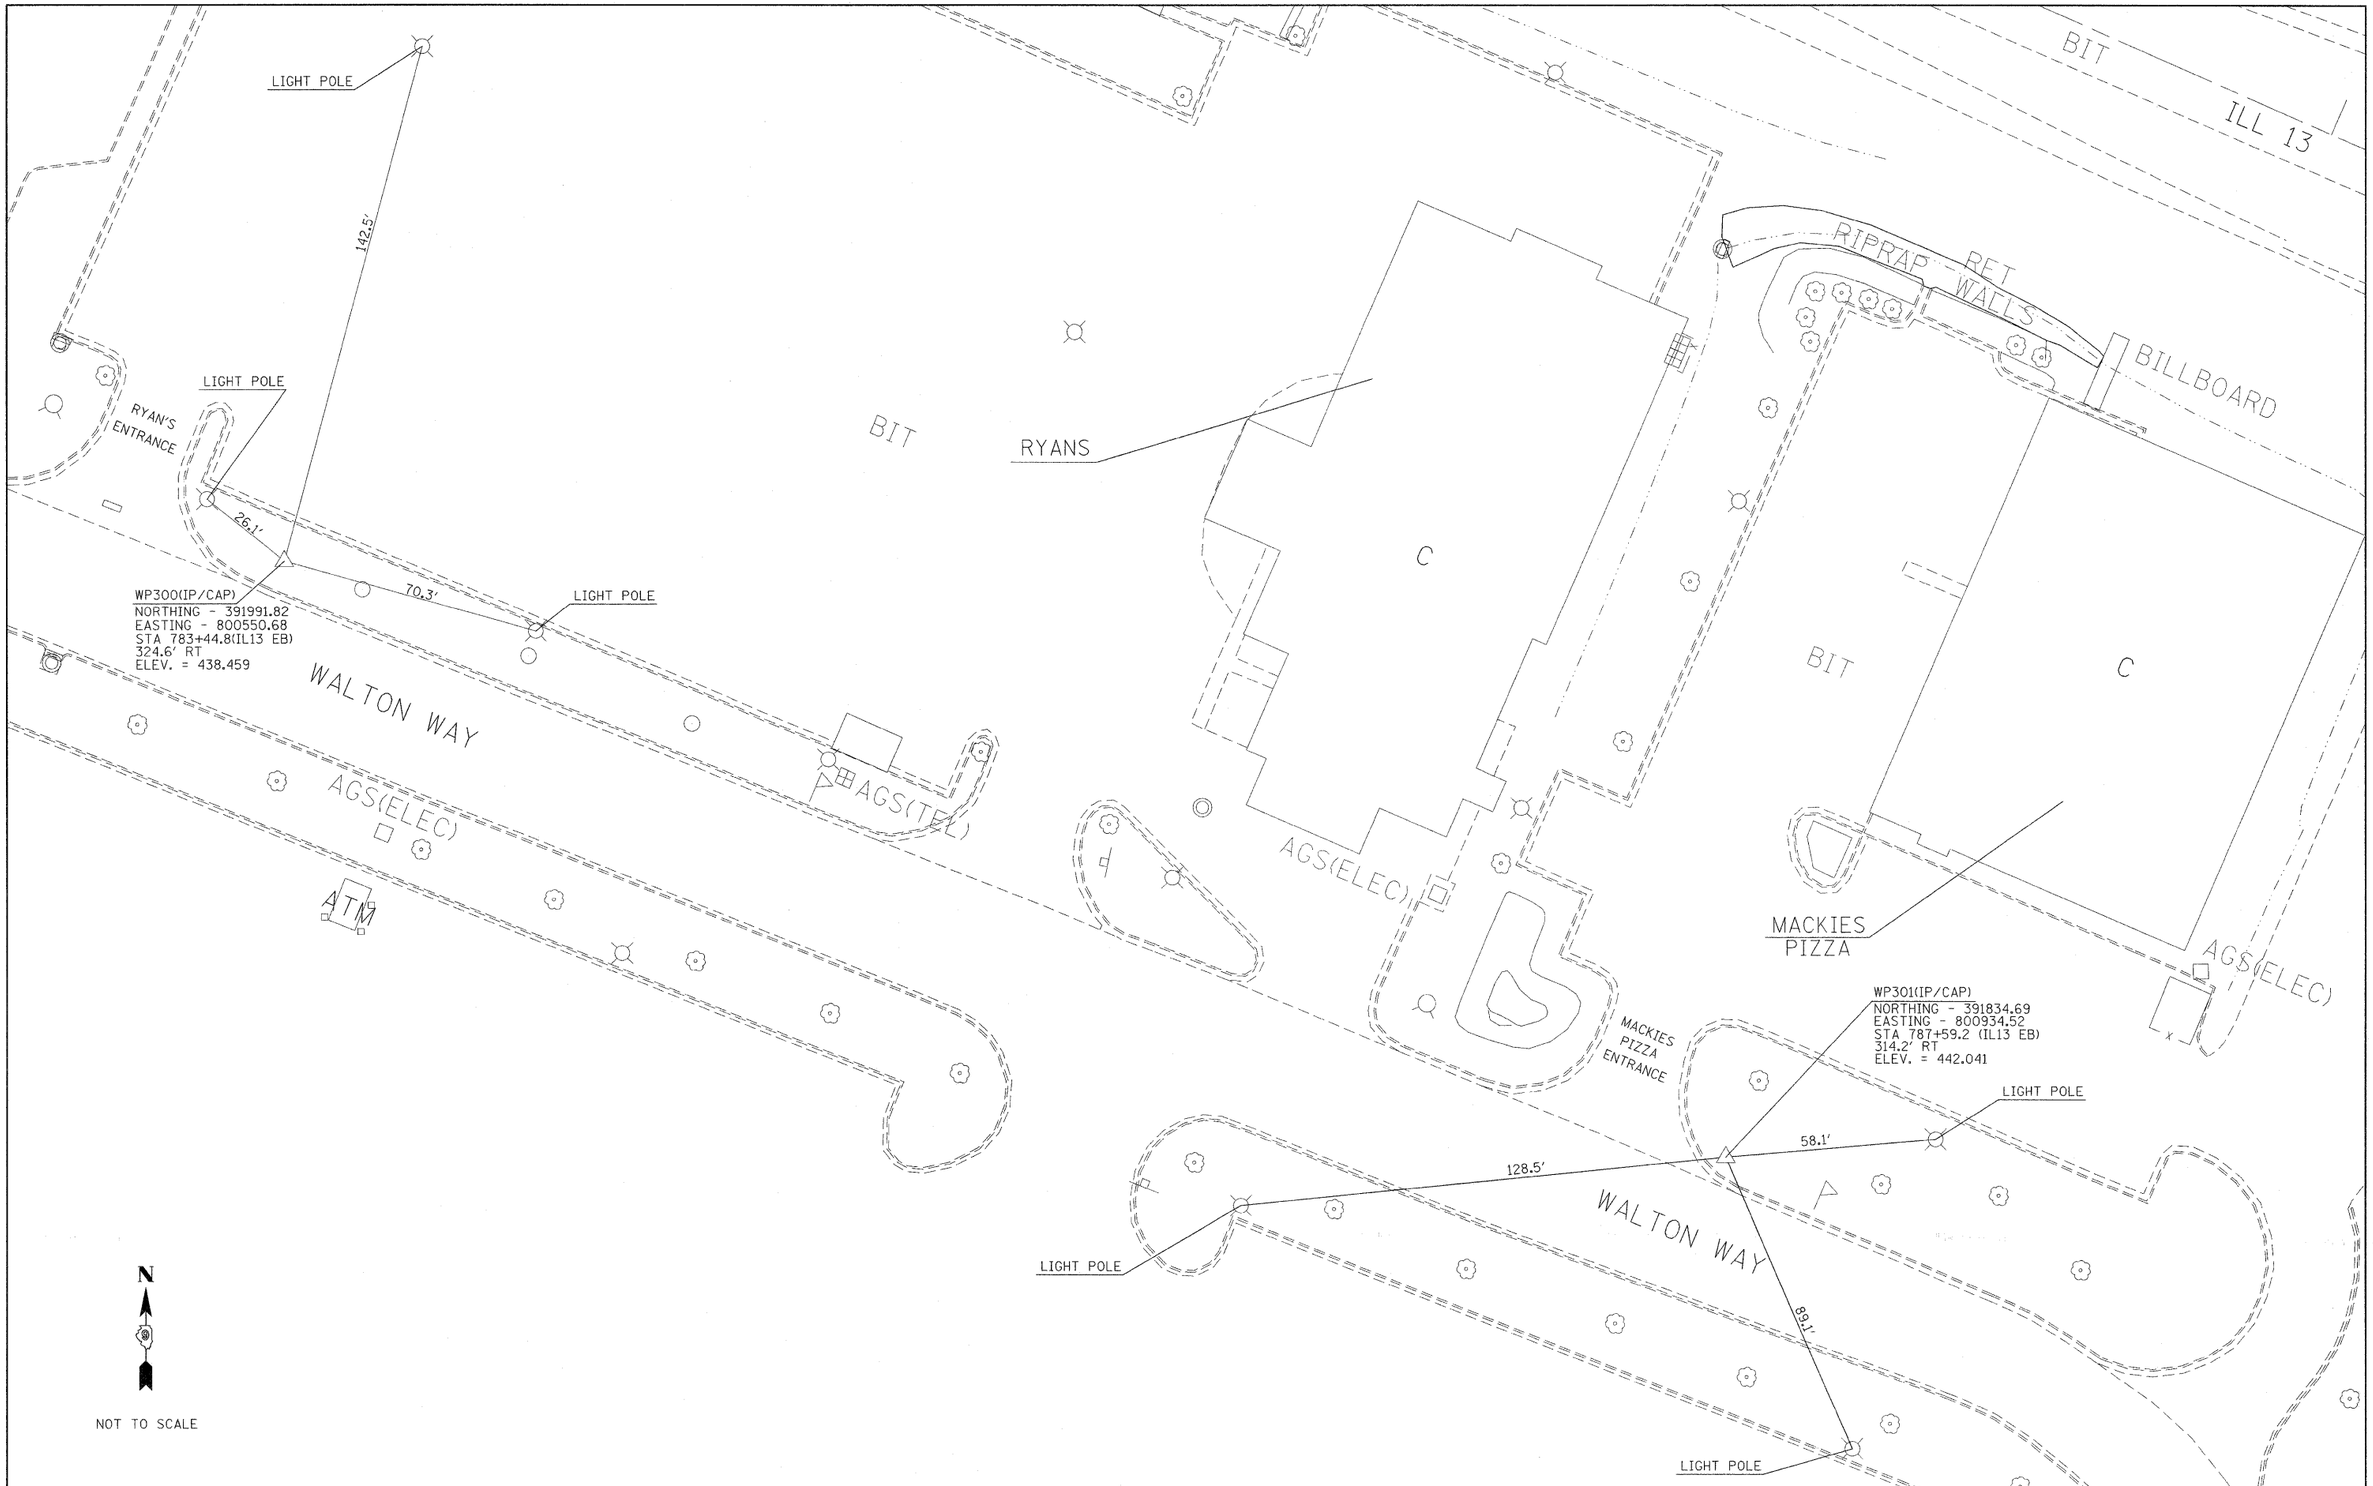

FILE NAME = c:\pw_work\PWIDOT\RUSSELLCF\dms43738\d78053_sht_details.dgn	USER NAME = russellcf	DESIGNED -	REVISED -	STATE OF ILLINOIS DEPARTMENT OF TRANSPORTATION	TIE POINTS	F.A.P. RTE.	SECTION	COUNTY	TOTAL SHEETS / SHEET NO.
		DRAWN -	REVISED -			331	SEC. NO. (IX-1)N-1, TS-2	WILLIAMSON	190 / 37
	PLOT SCALE = 20.00 ' / IN.	CHECKED -	REVISED -					CONTRACT NO. 78053	
	PLOT DATE = 5/5/2009	DATE -	REVISED -		SCALE: SHEET NO. OF SHEETS STA. TO STA.	FED. ROAD DIST. NO.	ILLINOIS	FED. AID PROJECT	