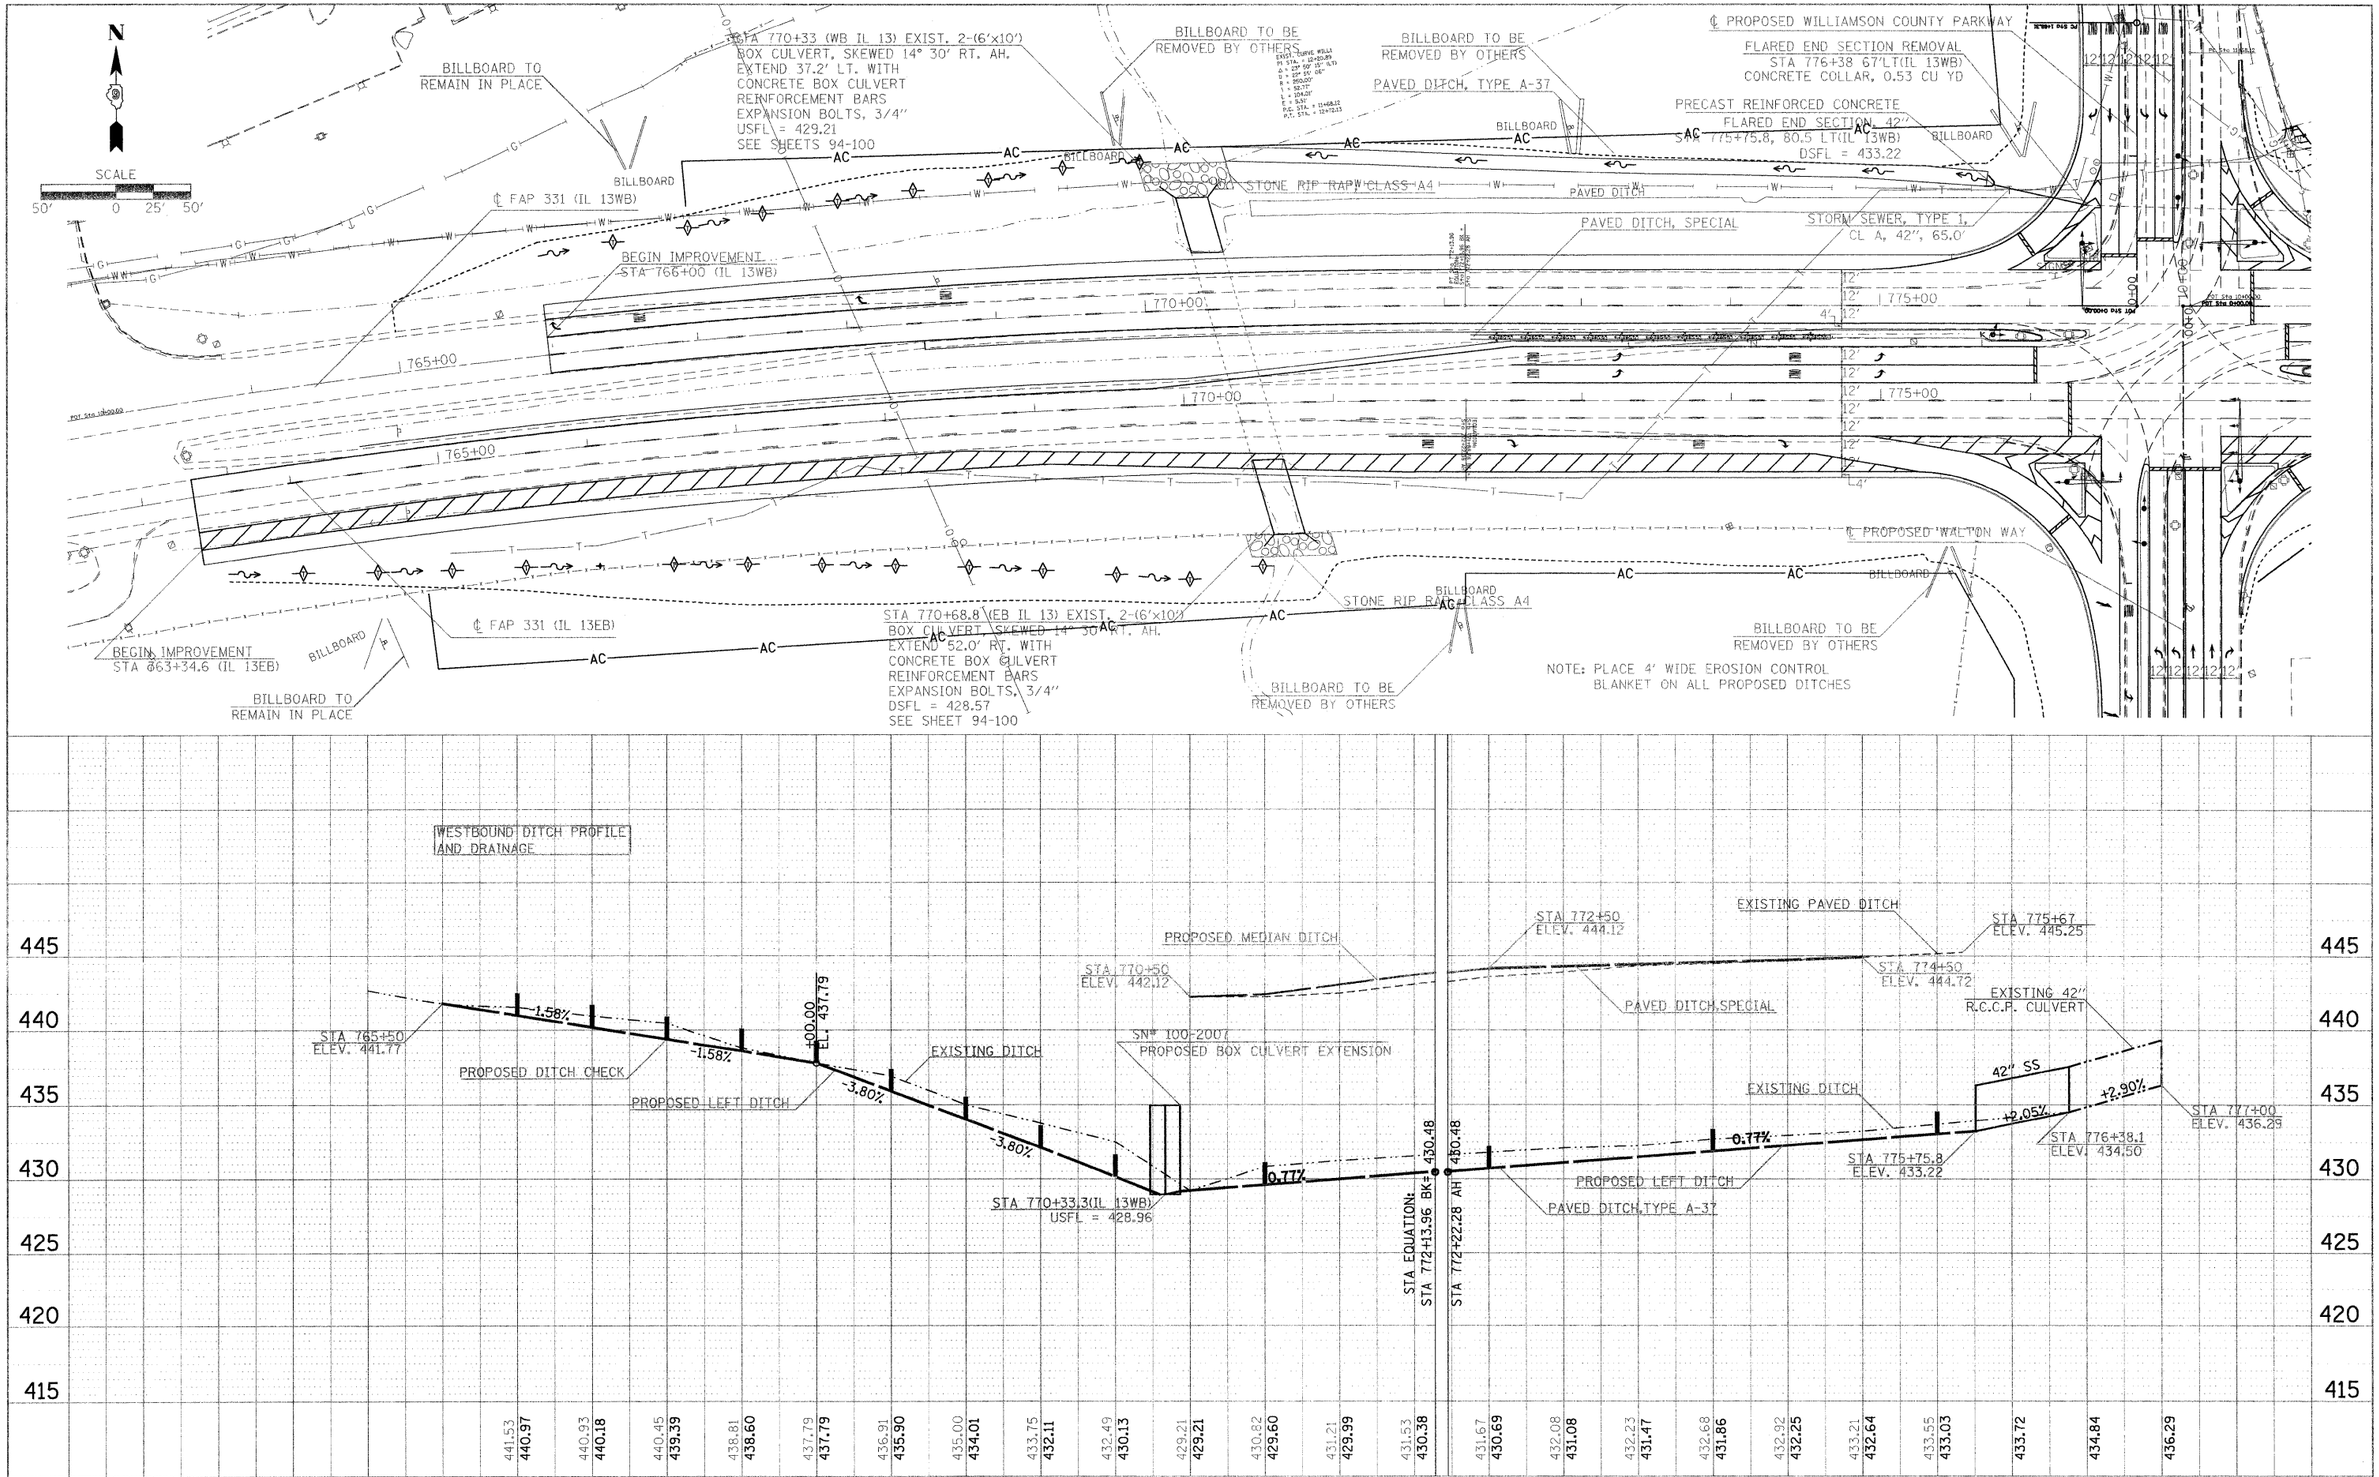

FILE NAME = c:\pw_work\PWIDOT\RUSSELLCF\dms35765\d9_78053_j4ilwaltsheet.m32	USER NAME = russellcf	DESIGNED -	REVISED -	STATE OF ILLINOIS DEPARTMENT OF TRANSPORTATION	PLAN PROFILE - DRAINAGE	F.A.P. RTE. 331	SECTION SEC. NO. (1X-1)N-1, TS-2	COUNTY WILLIAMSON	TOTAL SHEETS 190	SHEET NO. 42
	PLOT SCALE = 50.0000 ' / IN.	DRAWN -	REVISED -					CONTRACT NO. 78053		
	PLOT DATE = 8/3/2009	CHECKED -	REVISED -		SCALE: 1"=50' SHEET NO. OF SHEETS STA. TO STA.	FED. ROAD DIST. NO.	ILLINOIS	FED. AID PROJECT		
		DATE -	REVISED -							