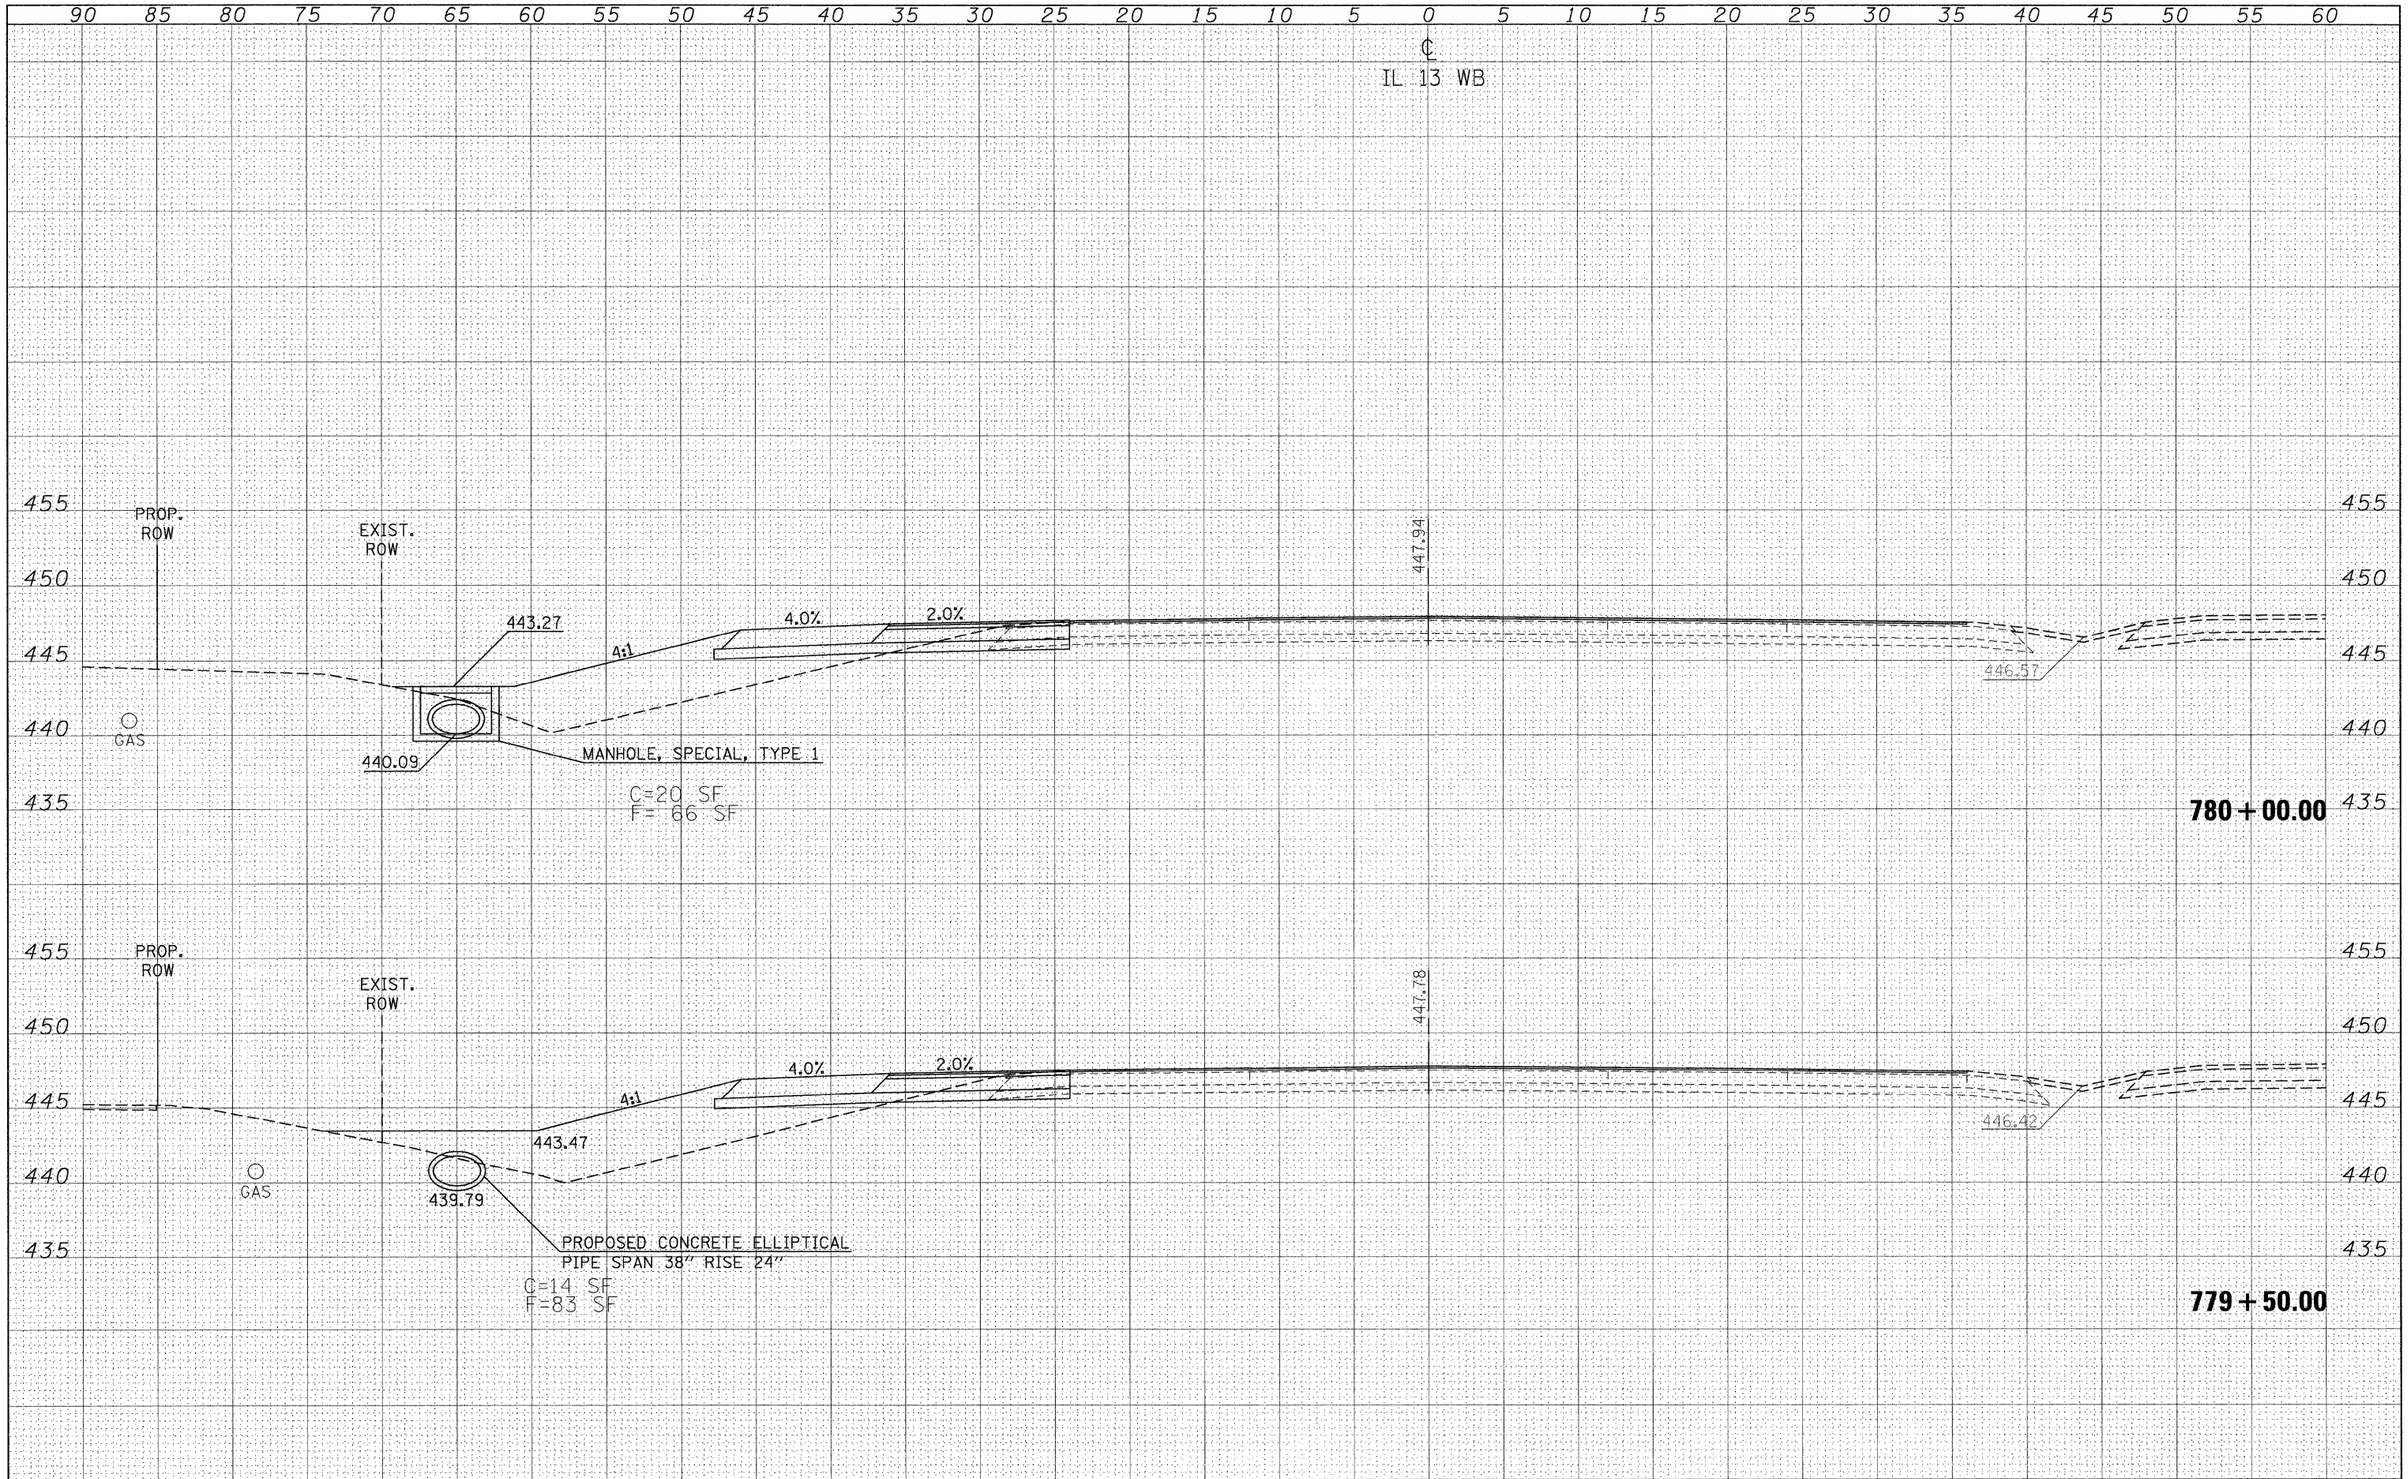

FINAL SURVEY	BY	DATE
SURVEYED		
PLOTTED		
TEMPLATE		
AREAS		
AREAS CHECKED		
NOTE BOOK NO.		

ORIGINAL SURVEY	BY	DATE
SURVEYED		
PLOTTED		
TEMPLATE		
AREAS		
AREAS CHECKED		
NOTE BOOK NO.		

FILE NAME = c:\pw_work\PWIDOT\RUSSELLCF\dms43738\d9_78053_wbxssht.dgn

USER NAME = russellcf	DESIGNED -	REVISED -
	DRAWN -	REVISED -
PLOT SCALE = 5.0000 ' / IN.	CHECKED -	REVISED -
PLOT DATE = 5/6/2009	DATE -	REVISED -

STATE OF ILLINOIS
DEPARTMENT OF TRANSPORTATION

IL 13 WESTBOUND CROSS SECTIONS

SCALE: 1"=5' | SHEET NO. OF SHEETS | STA. 779+50.00 TO STA. 780+00.00

F.A. RTE.	SECTION	COUNTY	TOTAL SHEETS	SHEET NO.
331	SEC. NO (1X-1)N-1, TS-2	WILLIAMSON	193	119
		CONTRACT NO. 78053		

FED. ROAD DIST. NO. | ILLINOIS | FED. AID PROJECT