FINAL SURVEY | ORIGINAL SURVEY

	DATE	BY
SURVEYED		
PLOTTED		
TEMPLATE		
NOTE BOOK		
NO.		
AREAS CHECKED		

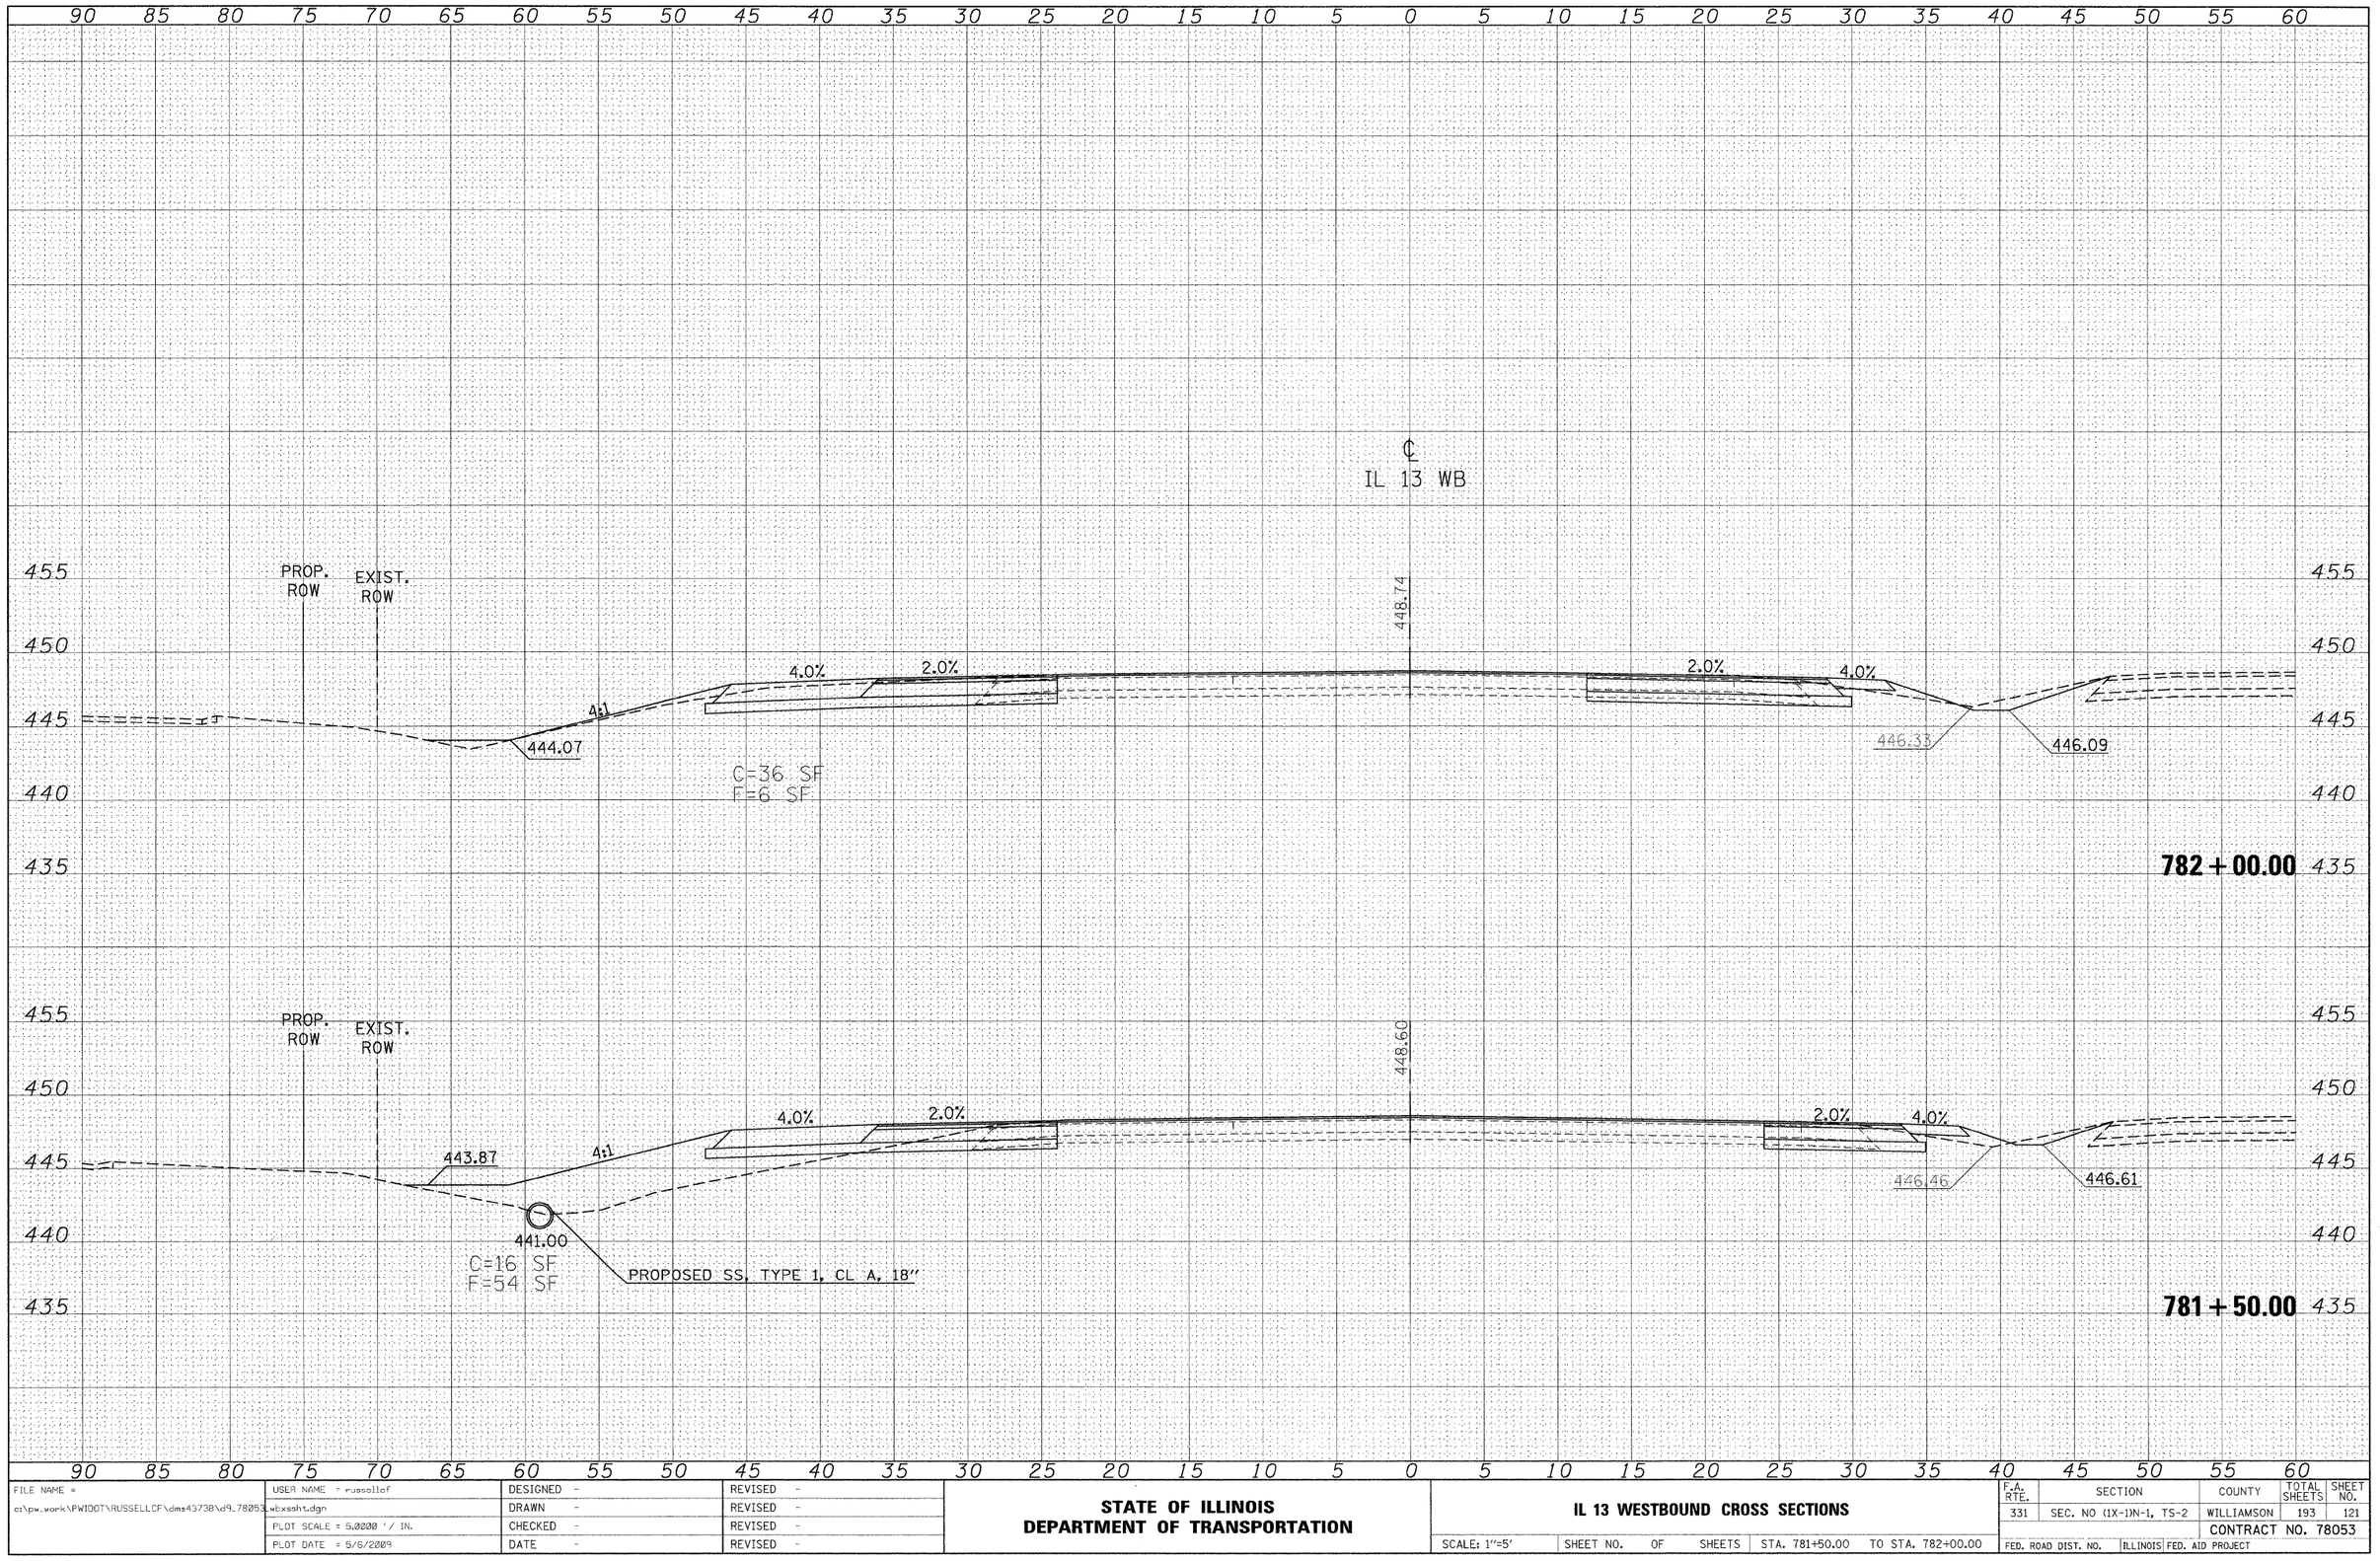

FILE NAME = c:\pw_work\PWIDOT\RUSSELLCF\dms43738\d9_78053_wbxssht.dgn	USER NAME = russellcf	DESIGNED -	REVISED -
		DRAWN -	REVISED -
	PLOT SCALE = 5.0000 ' / IN.	CHECKED -	REVISED -
	PLOT DATE = 5/6/2009	DATE -	REVISED -

STATE OF ILLINOIS
DEPARTMENT OF TRANSPORTATION

IL 13 WESTBOUND CROSS SECTIONS

SCALE: 1"=5' | SHEET NO. OF SHEETS | STA. 781+50.00 TO STA. 782+00.00

F.A. RTE.	SECTION	COUNTY	TOTAL SHEETS	SHEET NO.
331	SEC. NO (IX-1)N-1, TS-2	WILLIAMSON	193	121
		CONTRACT NO. 78053		
FED. ROAD DIST. NO.	ILLINOIS	FED. AID PROJECT		