FINAL SURVEY	NOTE BOOK	NO.
SURVEYED		
PLOTTED		
TEMPLATE		
AREAS		
AREAS CHECKED		

BY	DATE

ORIGINAL SURVEY	NOTE BOOK	NO.
SURVEYED		
PLOTTED		
TEMPLATE		
AREAS		
AREAS CHECKED		

BY	DATE

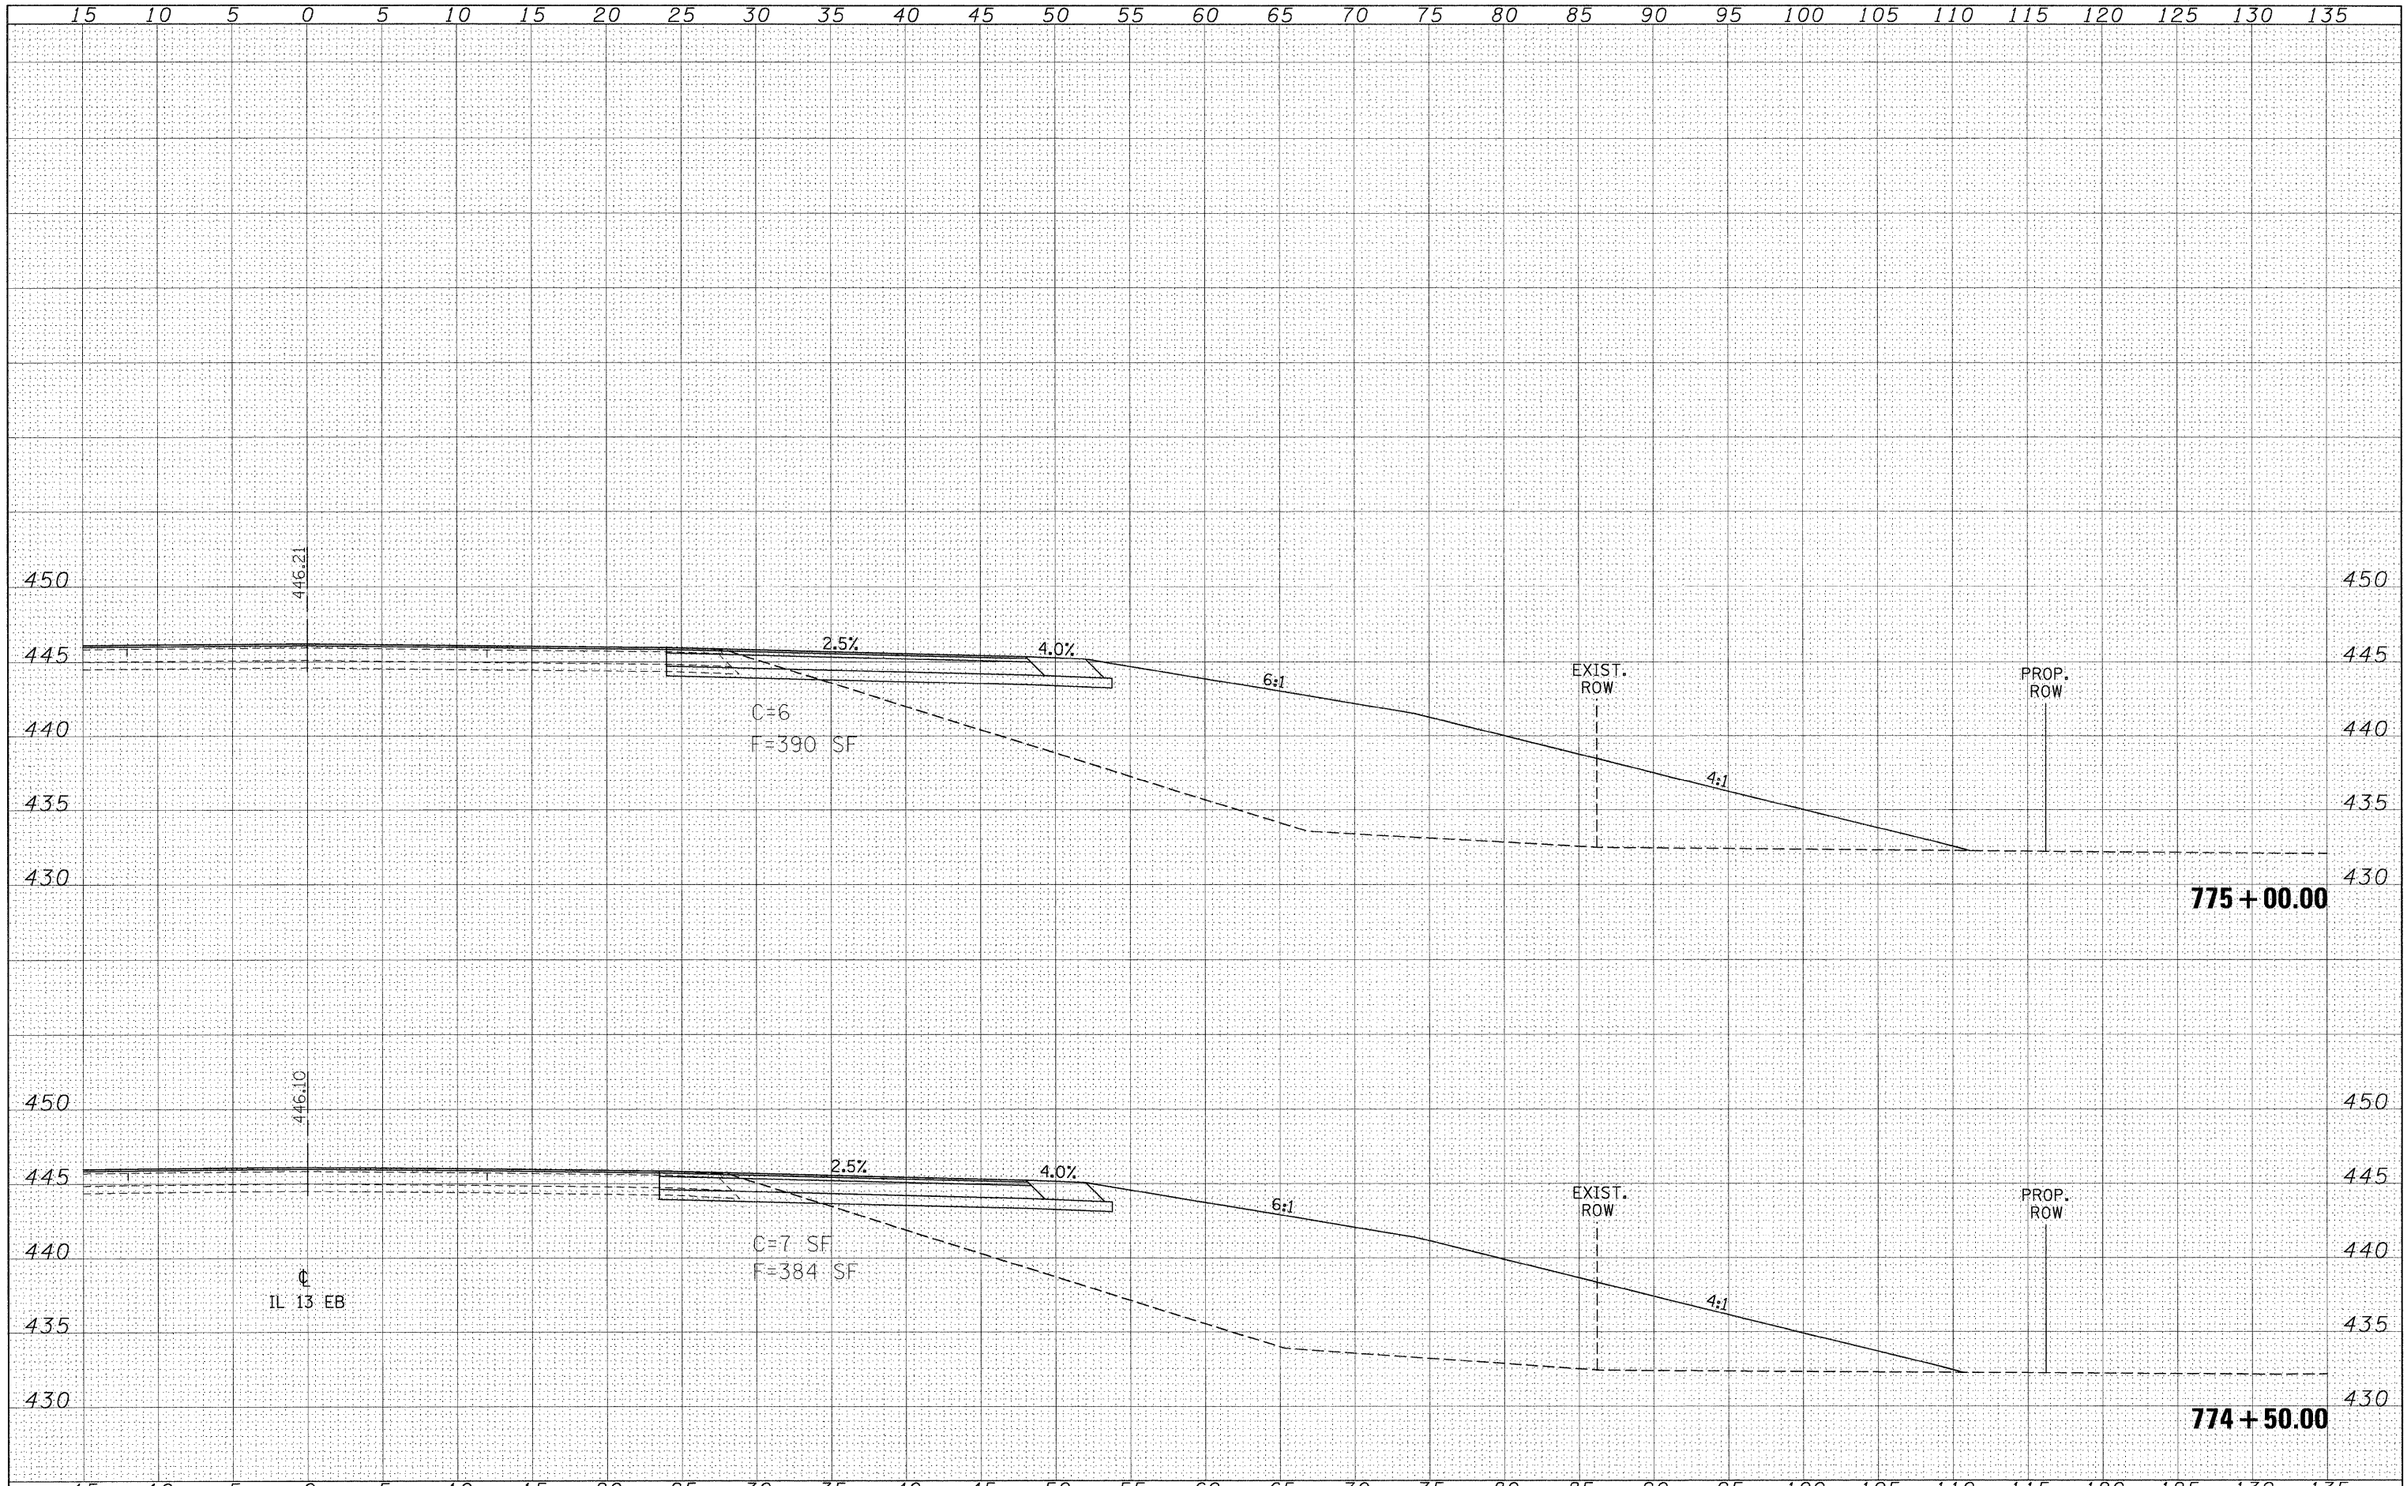

FILE NAME =	USER NAME = russellcf	DESIGNED -	REVISED -
c:\pw_work\pwidot\russellcf\dms43738\d9-78053_dbxsheet.dgn		DRAWN -	REVISED -
	PLOT SCALE = 5.0000 ' / IN.	CHECKED -	REVISED -
	PLOT DATE = 5/6/2009	DATE -	REVISED -

STATE OF ILLINOIS
DEPARTMENT OF TRANSPORTATION

ILLINOIS 13 EASTBOUND CROSS SECTIONS

SCALE: 1"=5' | SHEET NO. OF SHEETS | STA. 774+50.00 TO STA. 775+00.00

F.A.P. RTE.	SECTION	COUNTY	TOTAL SHEETS	SHEET NO.
331	SEC. NO (IX-1)N-1, TS-2	WILLIAMSON	190	132
		CONTRACT NO. 78053		
FED. ROAD DIST. NO.	ILLINOIS	FED. AID PROJECT		