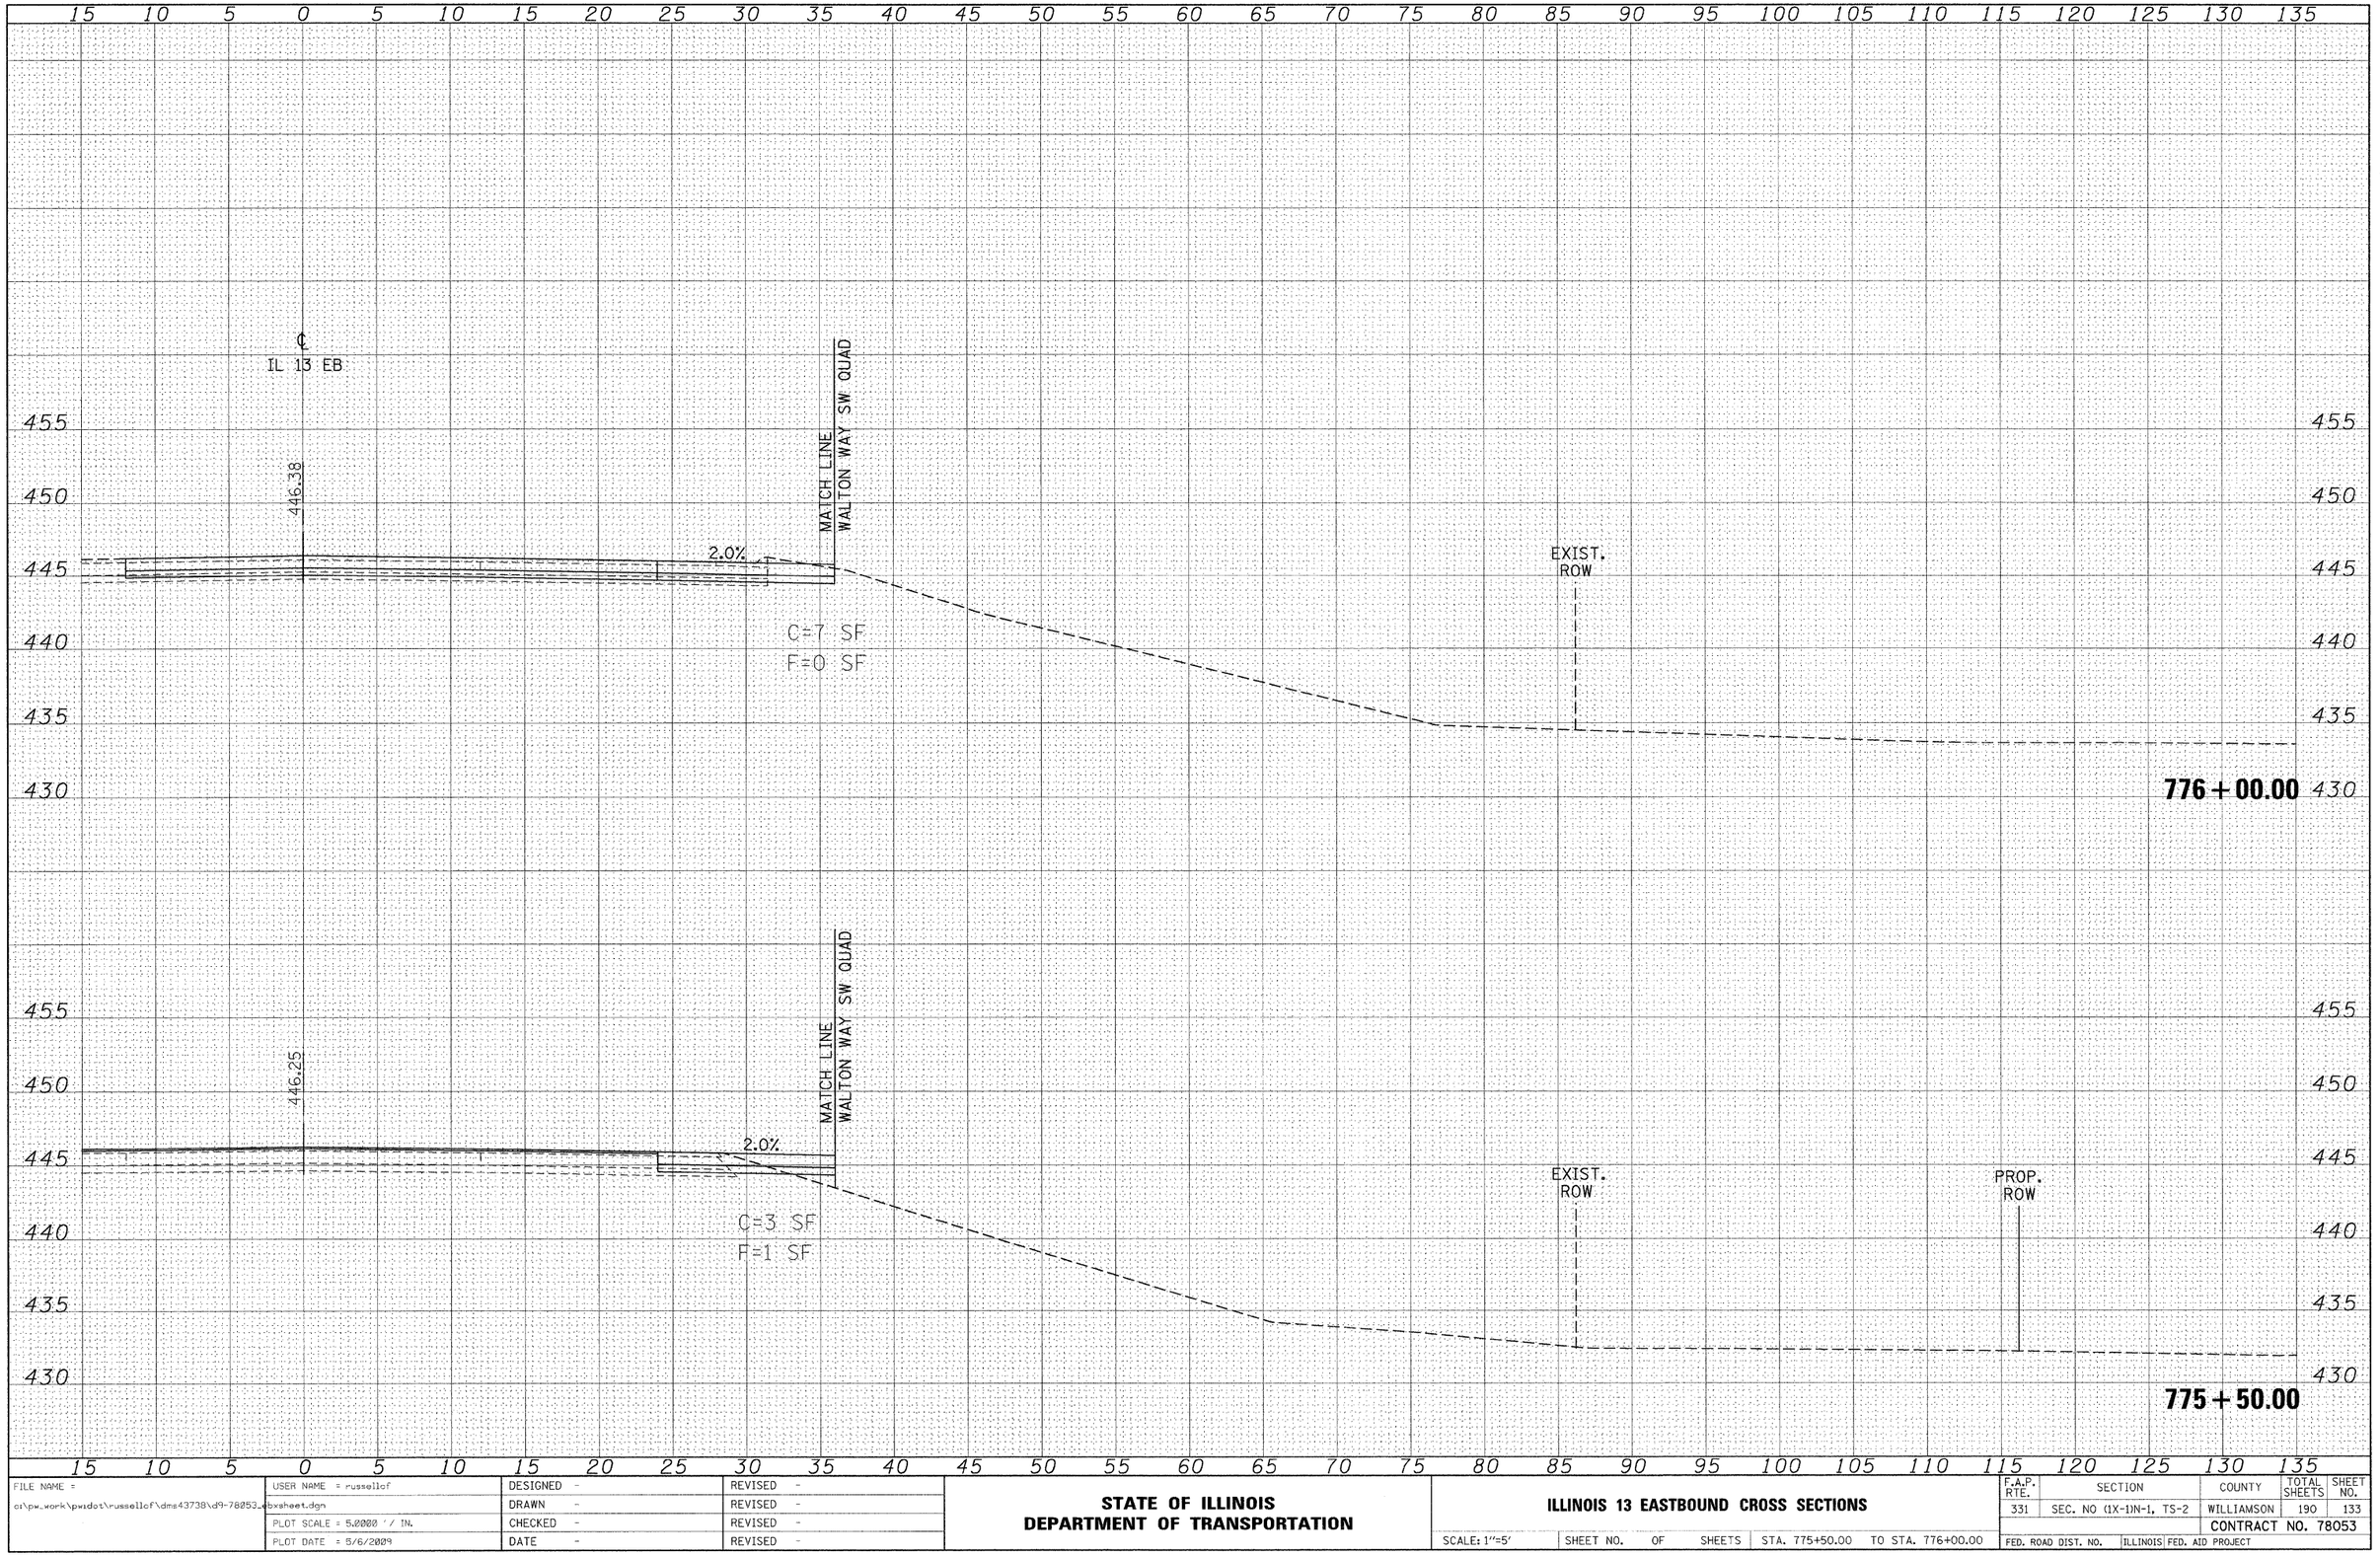

FINAL SURVEY — NOTE BOOK — NO. — SURVEYED — PLOTTED — TEMPLATE — AREAS CHECKED — BY — DATE

ORIGINAL SURVEY — NOTE BOOK — NO. — SURVEYED — PLOTTED — TEMPLATE — AREAS CHECKED — BY — DATE

FILE NAME = c:\pw_work\pwidot\russellcf\dms43738\d9-78053_xbxsheet.dgn	USER NAME = russellcf	DESIGNED -	REVISED -
		DRAWN -	REVISED -
	PLOT SCALE = 5.0000 ' / IN.	CHECKED -	REVISED -
	PLOT DATE = 5/6/2009	DATE -	REVISED -

STATE OF ILLINOIS
DEPARTMENT OF TRANSPORTATION

ILLINOIS 13 EASTBOUND CROSS SECTIONS

SCALE: 1"=5' | SHEET NO. OF SHEETS | STA. 775+50.00 TO STA. 776+00.00

F.A.P. RTE.	SECTION	COUNTY	TOTAL SHEETS	SHEET NO.
331	SEC. NO (1X-1)N-1, TS-2	WILLIAMSON	190	133
		CONTRACT NO. 78053		
FED. ROAD DIST. NO.	ILLINOIS	FED. AID PROJECT		