F.A.U. R.T.E.	SECTION	COUNTY	TOTAL SHEETS	SHEET NO.
1223	00-00047-00-FP	LAKE	180	106

STA 111+00 TO STA 112+50

CONTRACT NO. 83845 | ILLINOIS

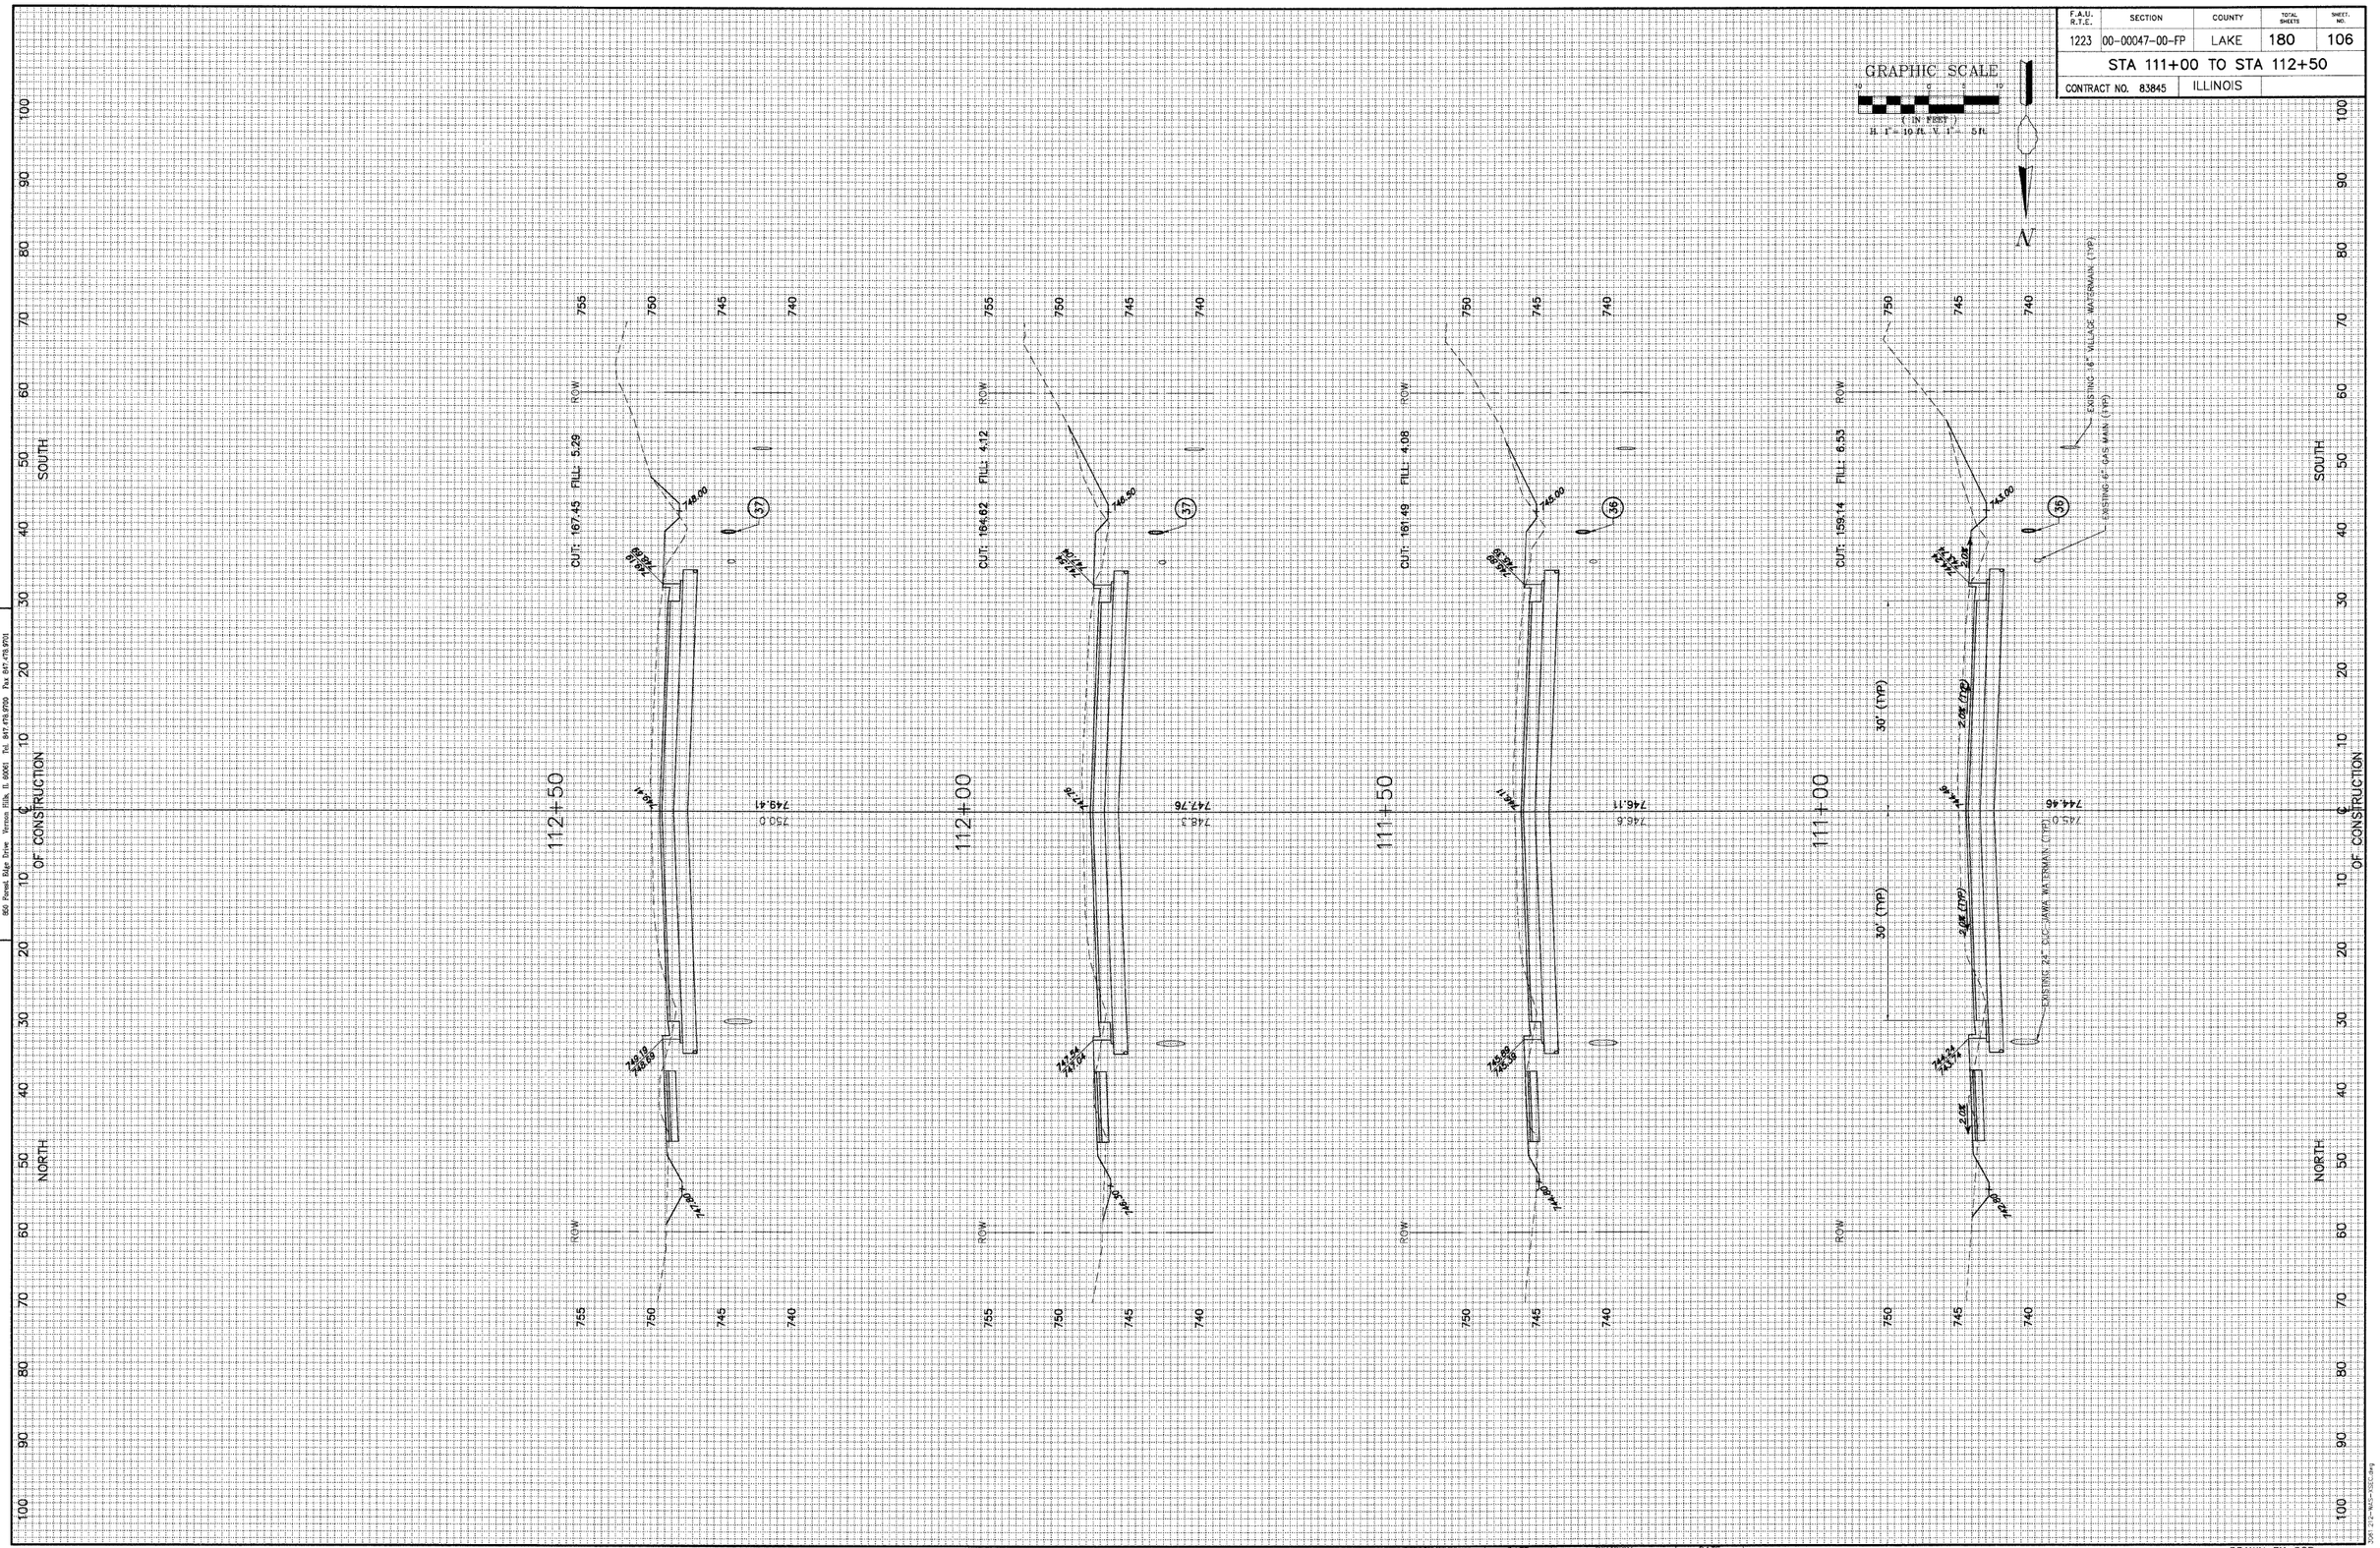

GEWALT HAMILTON ASSOCIATES, INC.
CONSULTING ENGINEERS & SURVEYORS
860 Forest Edge Drive Vernon Hills, IL 60061 Tel. 847.478.9700 Fax 847.478.9701

REVISION	DATE	REVISION	DATE
REV-5 PRE-FINAL SUB	02-20-09		
REV-2 PLANS STAGED	08-03-06		
REV-1 IDOT COMMENTS	02-03-06	PS&E SUBMITTAL	04-10-09

WASHINGTON STREET

SCALE: H:1"=10' V:1"=5'
DATE: 12-10-04

DRAWN BY: CGP
DESIGNED BY: TPG
CHECKED BY: BLS