BENCHMARK:
BM N. BONNET BOLT
F.H. S.E. CORNER PEARL
& HIGH
ELEV. 1024.43

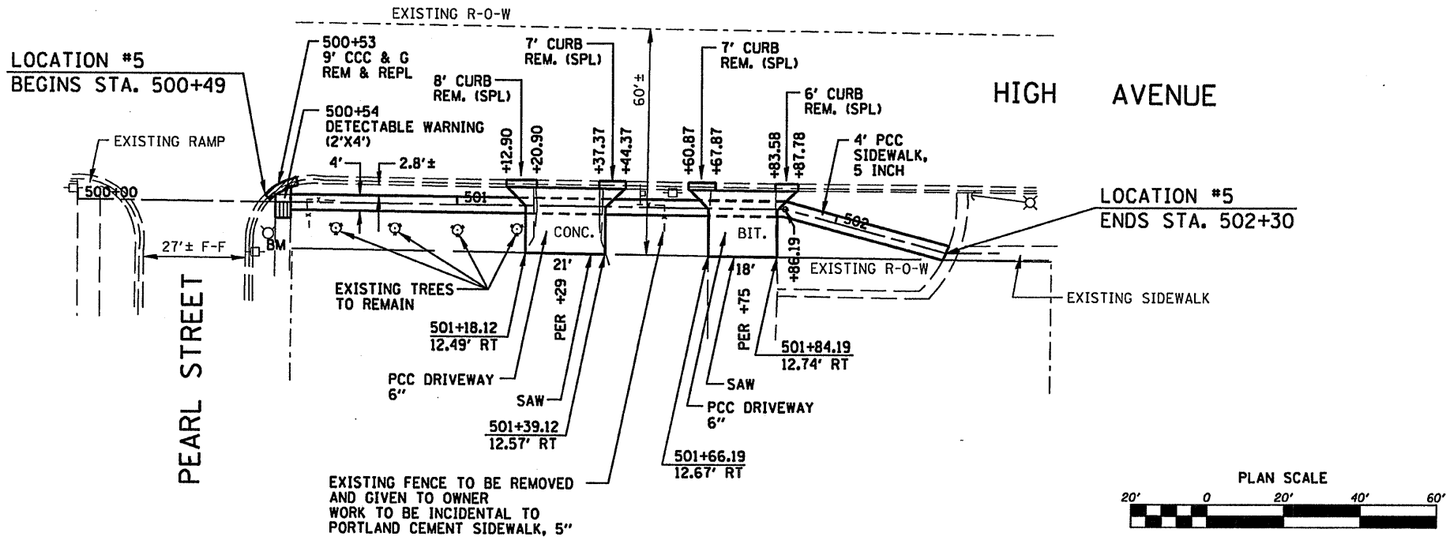

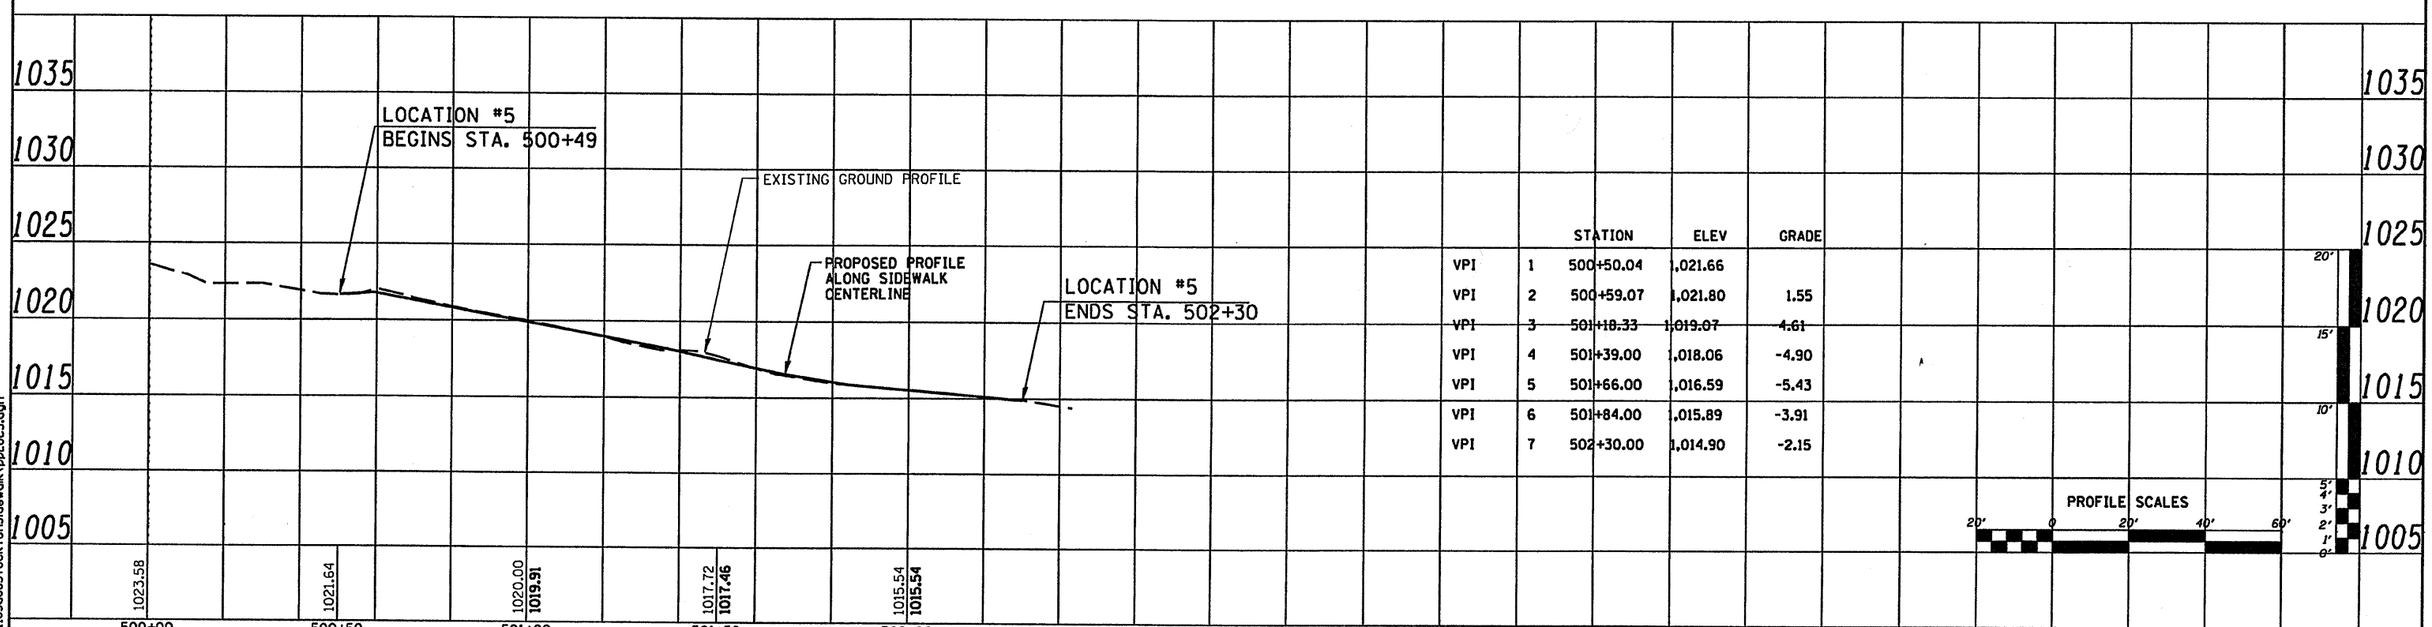

		STATION	ELEV	GRADE
VPI	1	500+50.04	1,021.66	
VPI	2	500+59.07	1,021.80	1.55
VPI	3	501+18.33	1,019.07	-4.61
VPI	4	501+39.00	1,018.06	-4.90
VPI	5	501+66.00	1,016.59	-5.43
VPI	6	501+84.00	1,015.89	-3.91
VPI	7	502+30.00	1,014.90	-2.15

PLAN: SURVEYED / PLOTTED / ALIGNMENT CHECKED / RT. OF WAY CHECKED / CADD FILE NAME / NOTE BOOK NO. / BY / DATE

PROFILE: SURVEYED / PLOTTED / GRADES CHECKED / B.M. NOTED / STRUCTURE NOTATNS CHKD / NOTE BOOK NO. / BY / DATE

S:\Freeport\1105d08StocktonSidewalk\ppLoc5.dgn

WILLETT, HOFMANN & ASSOCIATES, INC.
CONSULTING ENGINEERS
809 East Second Street Dixon, IL 61021
Phone 815.284.3381 Fax 815.284.3385
Design Firm # 184-00918
www.willetthofmann.com

USER NAME =	DESIGNED - M.L.W.	REVISED - 6/3/09	
	DRAWN - D.L.B.	REVISED -	
PLOT SCALE =	CHECKED - J.L.H.	REVISED -	
PLOT DATE =	DATE - 3/18/09	REVISED -	

STOCKTON, IL.
SAFER ROUTES TO SCHOOL PROGRAM

LOCATION #5 – HIGH AVENUE
PLAN AND PROFILE

F.A. RTE.	SECTION	COUNTY	TOTAL SHEETS	SHEET NO.
	08-00033-00-SW	JO DAVIESS	20	9
STA. 500+49 TO STA. 502+30		CONTRACT 85459		
FED. ROAD DIST. NO. _	ILLINOIS	FED. AID PROJECT		