ROUTE NO.	SECTION	COUNTY	TOTAL SHEETS	SHEET NO.
C.H. 3	93-00112-00-BR	JO DAVIESS	42	19
		ILLINOIS		

Sheet 10 of 19 CONTRACT NO. 85462

MIN. BAR LAP

#5 bar = 2'-2"

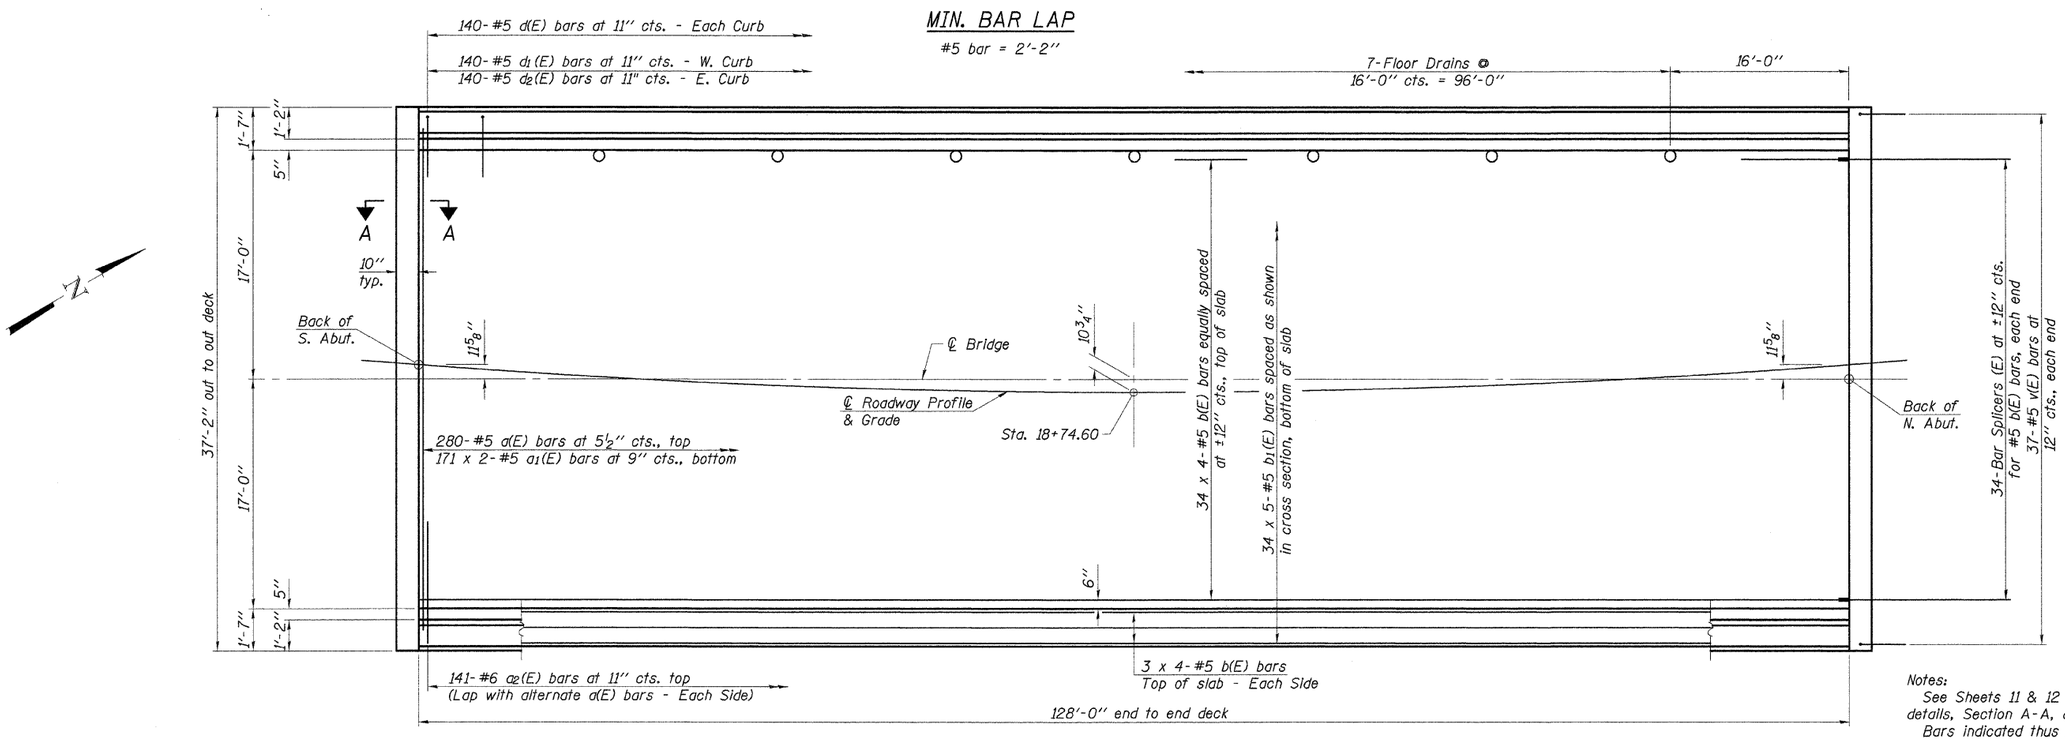

PLAN

Notes:

See Sheets 11 & 12 of 19 for superstructure details, Section A-A, and Bill of Material.

Bars indicated thus 20 x 3-#5 etc. indicates 20 lines of bars with 3 lengths per line.

See Sheet 12 of 19 for parapet reinforcement.

See Sheet 19 of 19 for details of Bar Splicers.

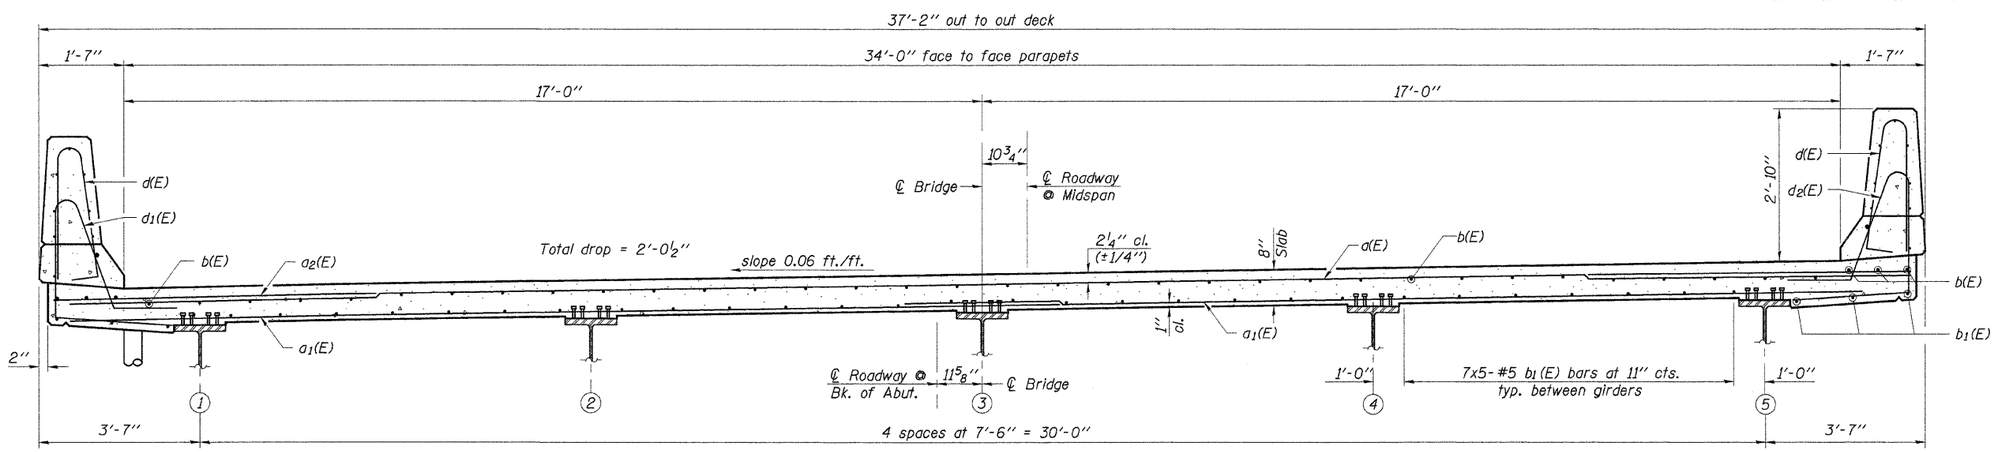

CROSS SECTION

(Looking North)

DESIGNED	J.A.M.
CHECKED	A.R.K.
DRAWN	S.A.P.
CHECKED	A.R.K. & J.A.M.

SI-1-0 11-1-06

SUPERSTRUCTURE

SECTION 93-00112-00-BR
JO DAVIESS COUNTY
COUNTY HIGHWAY 3
STATION 18+74.60

4440 ASH GROVE
SPRINGFIELD, IL. 62711
(217) 793-8600
www.fehr-graham.com

FEHR-GRAHAM & ASSOCIATES, LLC
ENGINEERING AND SCIENCE CONSULTANTS
FREEPORT, IL ROCKFORD, IL ROCHELLE, IL MONROE, WI SPRINGFIELD, IL

JOB NO.:	46859
FILE:	SUPER1.dgn
DATE:	03/24/09