F.A. RTE.	SECTION	COUNTY	TOTAL SHEETS	SHEET NO.
C.H. 3	93-00112-00-BR	JoDAVIESS	42	37
STA. 22+00.00		TO STA. 23+00.00		
FED. ROAD DIST. NO.	ILLINOIS	FED. AID PROJECT		

CONTRACT NO. 85462

FINAL SURVEY	BY	DATE
NOTE BOOK	SURVEYED	
NO.	PLOTTED	
	TRANSMITTAL	
	AREAS	
	AREAS CHECKED	

ORIGINAL SURVEY	BY	DATE
NOTE BOOK	SURVEYED	
NO.	PLOTTED	
	TRANSMITTAL	
	AREAS	
	AREAS CHECKED	

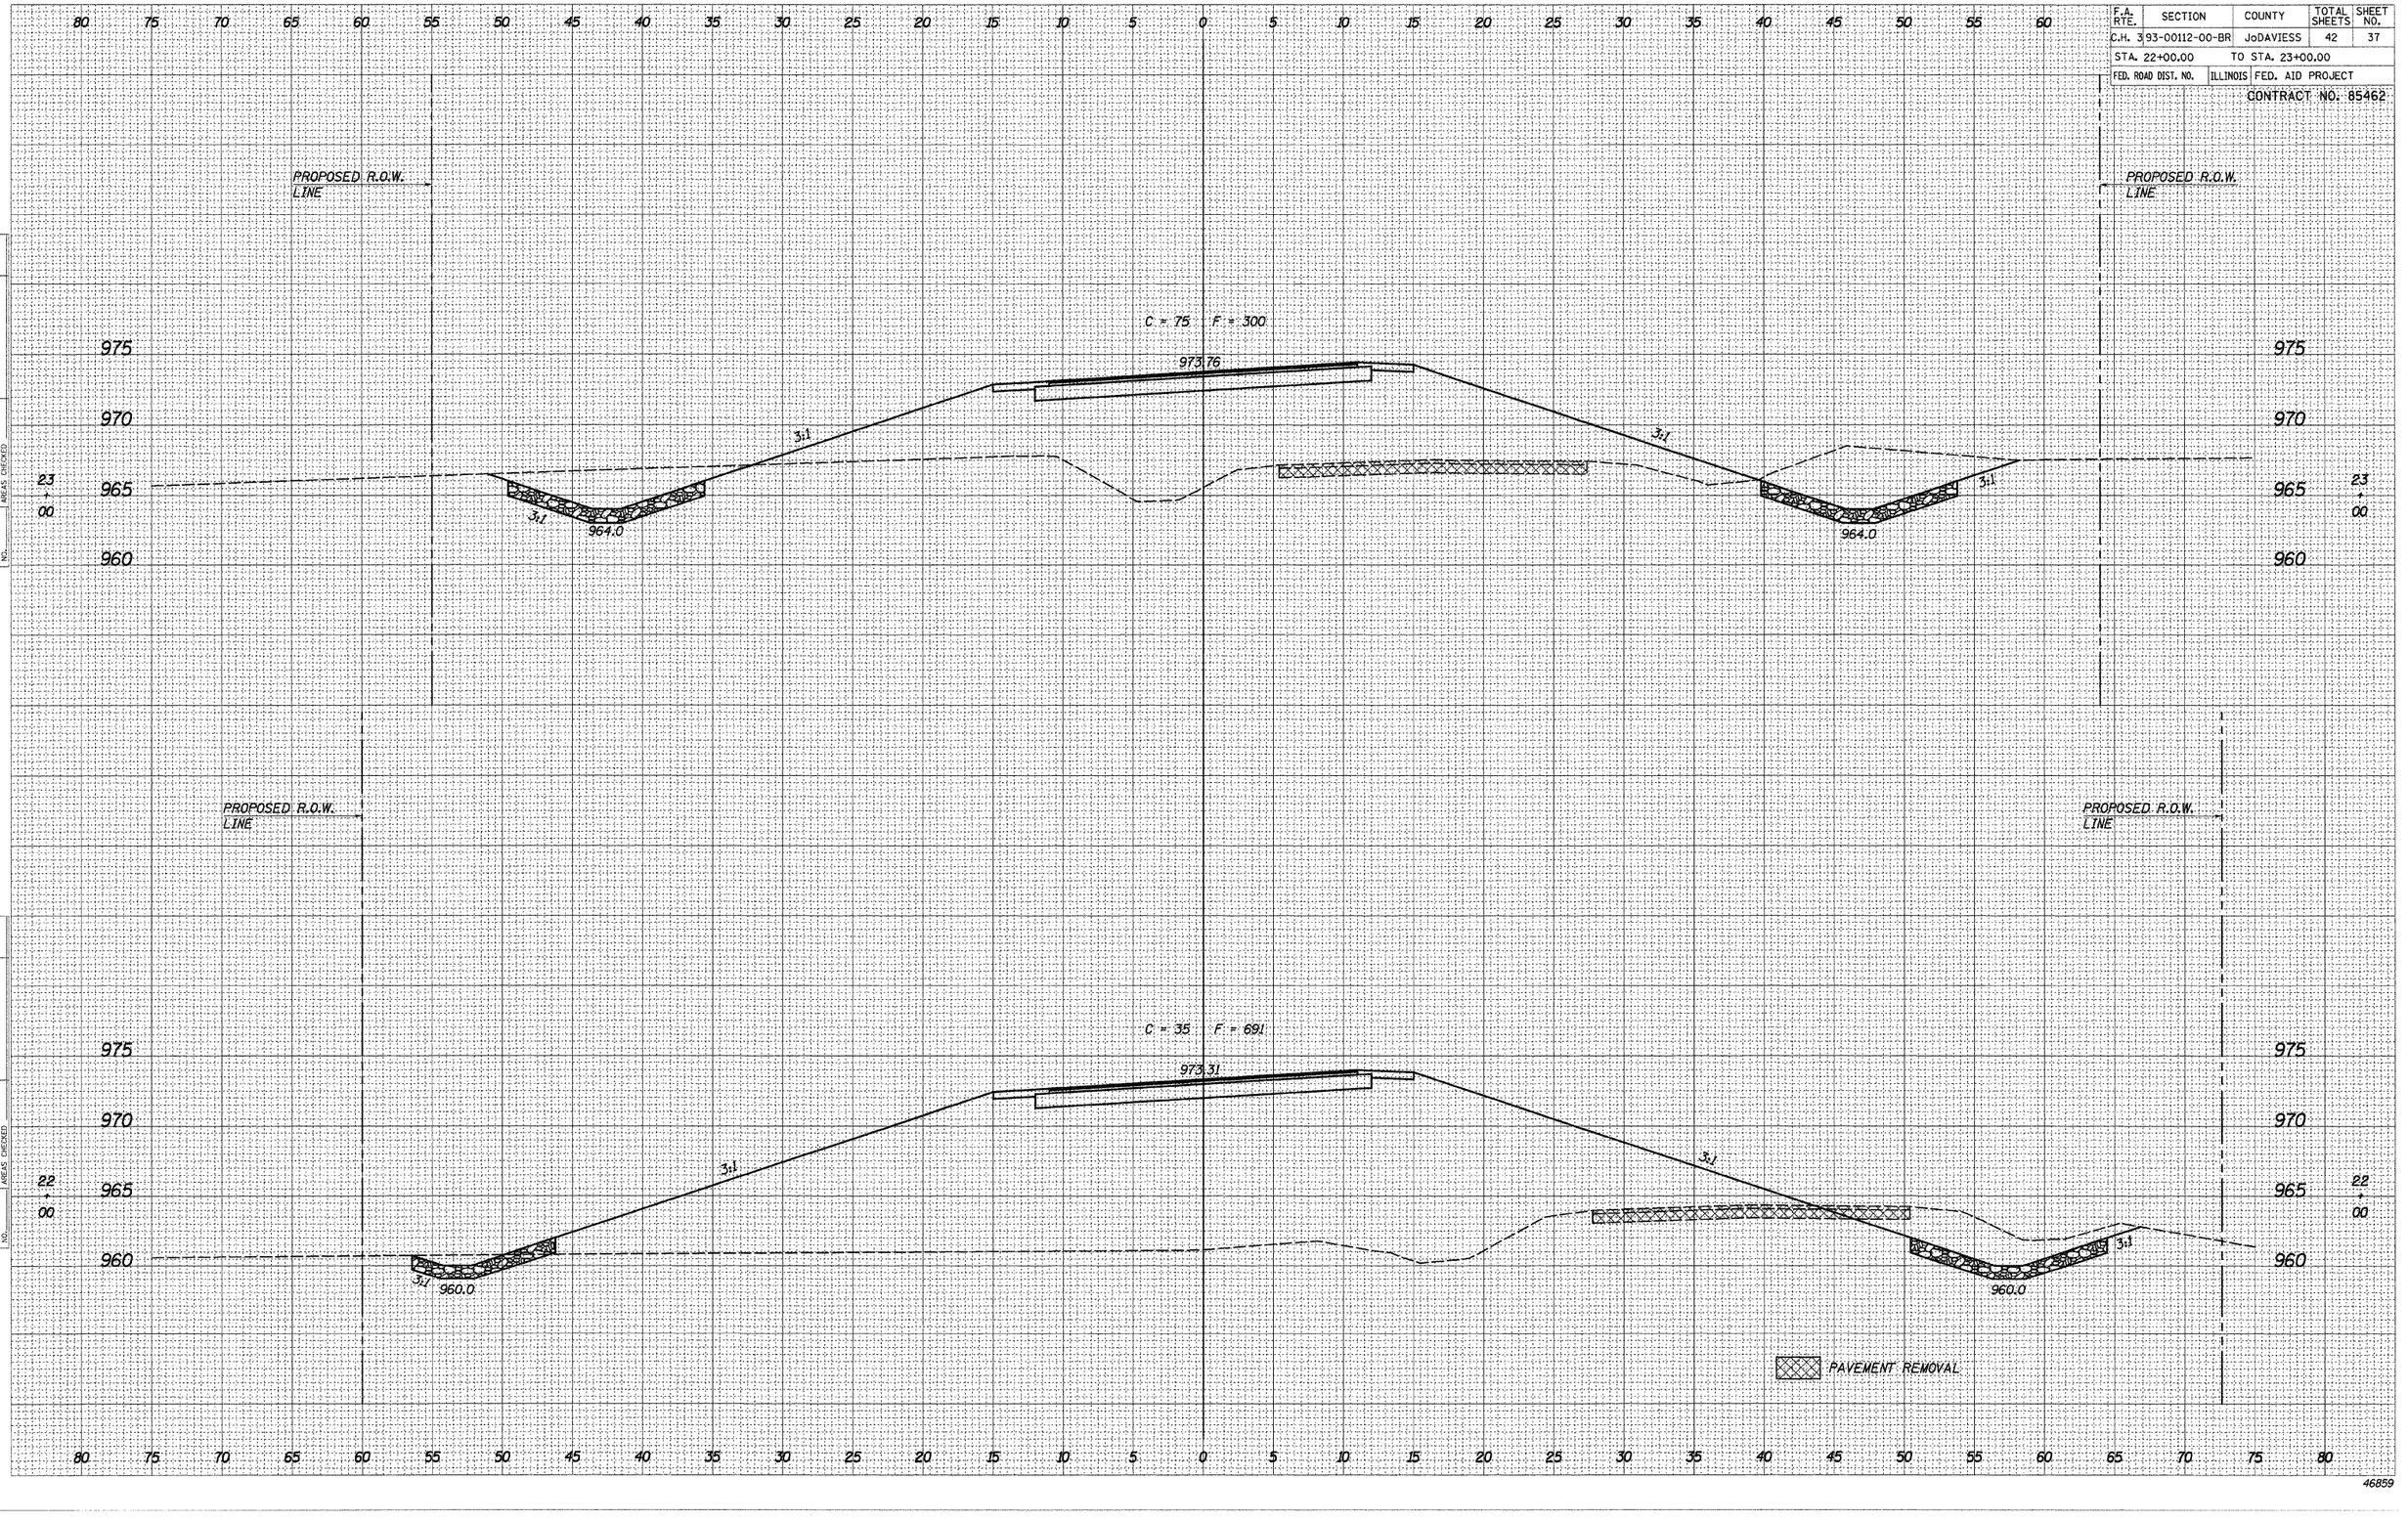

PLOT DATE = 1/11/07
FILE NAME = 4685PCROSSSECTIONSHEETS.DGN
PLOT SCALE = 50
USER NAME = S. PRICE

46859