CONTRACT NO. 89507

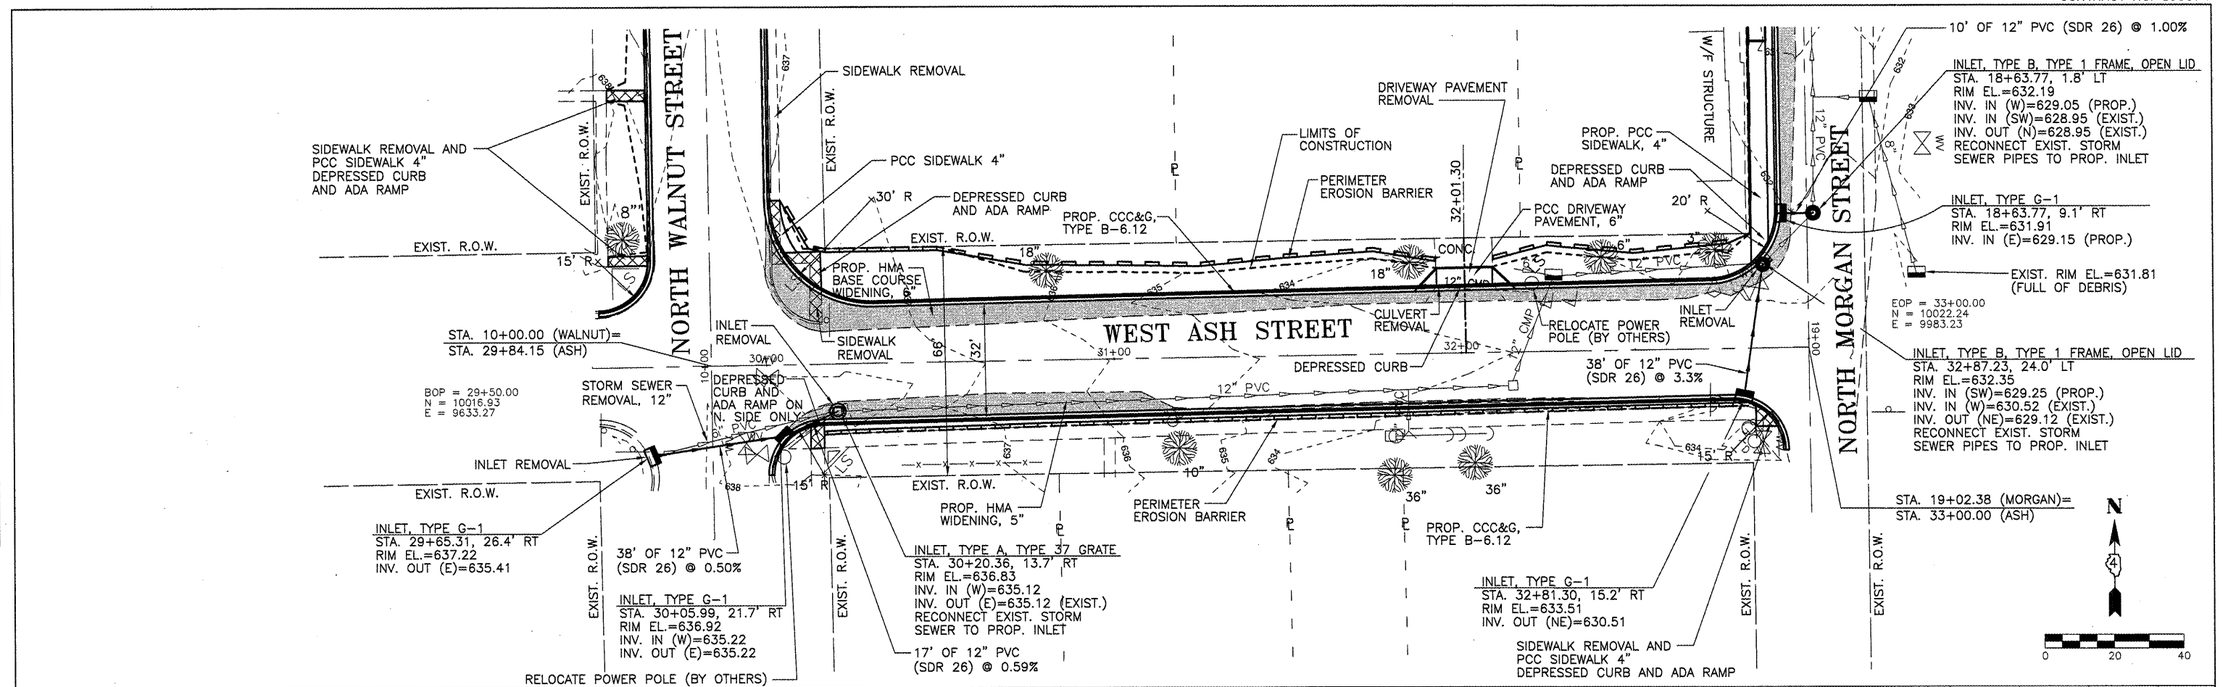

PLAN: SURVEYED, PLOTTED, ALIGNMENT CHECKED, RT. OF WAY CHECKED, CADD FILE NAME, NOTE BOOK NO., BY, DATE

PROFILE: SURVEYED, PLOTTED, GRADES CHECKED, B.M. NOTED, STRUCTURE NOTATNS CHK'D, NOTE BOOK NO., BY, DATE

FILE NAME = $FILEL$	USER NAME = $USER$	DESIGNED — PNM	REVISED — 03/27/09
		DRAWN — PNM	REVISED — __/__/__
	PLOT SCALE = $SCALE$	CHECKED — PNM	REVISED — __/__/__
	PLOT DATE = $DATE$	DATE — 02/11/09	REVISED — __/__/__

PLAN & PROFILE
ASH STREET

SCALE: _____ SHEET NO. __ OF ___ SHEETS STA. _____ TO STA. _____

F.A. RTE.	SECTION	COUNTY	TOTAL SHEETS	SHEET NO.
	08-00001-00-SW	PEORIA	33	17

CONTRACT NO. 89507

FED. ROAD DIST. NO. _ ILLINOIS FED. AID PROJECT