CONTRACT NUMBER 91402

ROUTE NO.	SECTION	COUNTY	TOTAL SHEETS	SHEET NO.
N. LINCOLN AVE.	07-25932-00-BR	CHAMPAIGN	50	49
STA.		TO STA.		
F.H.W.A. REG.	ILLINOIS	PROJECT		

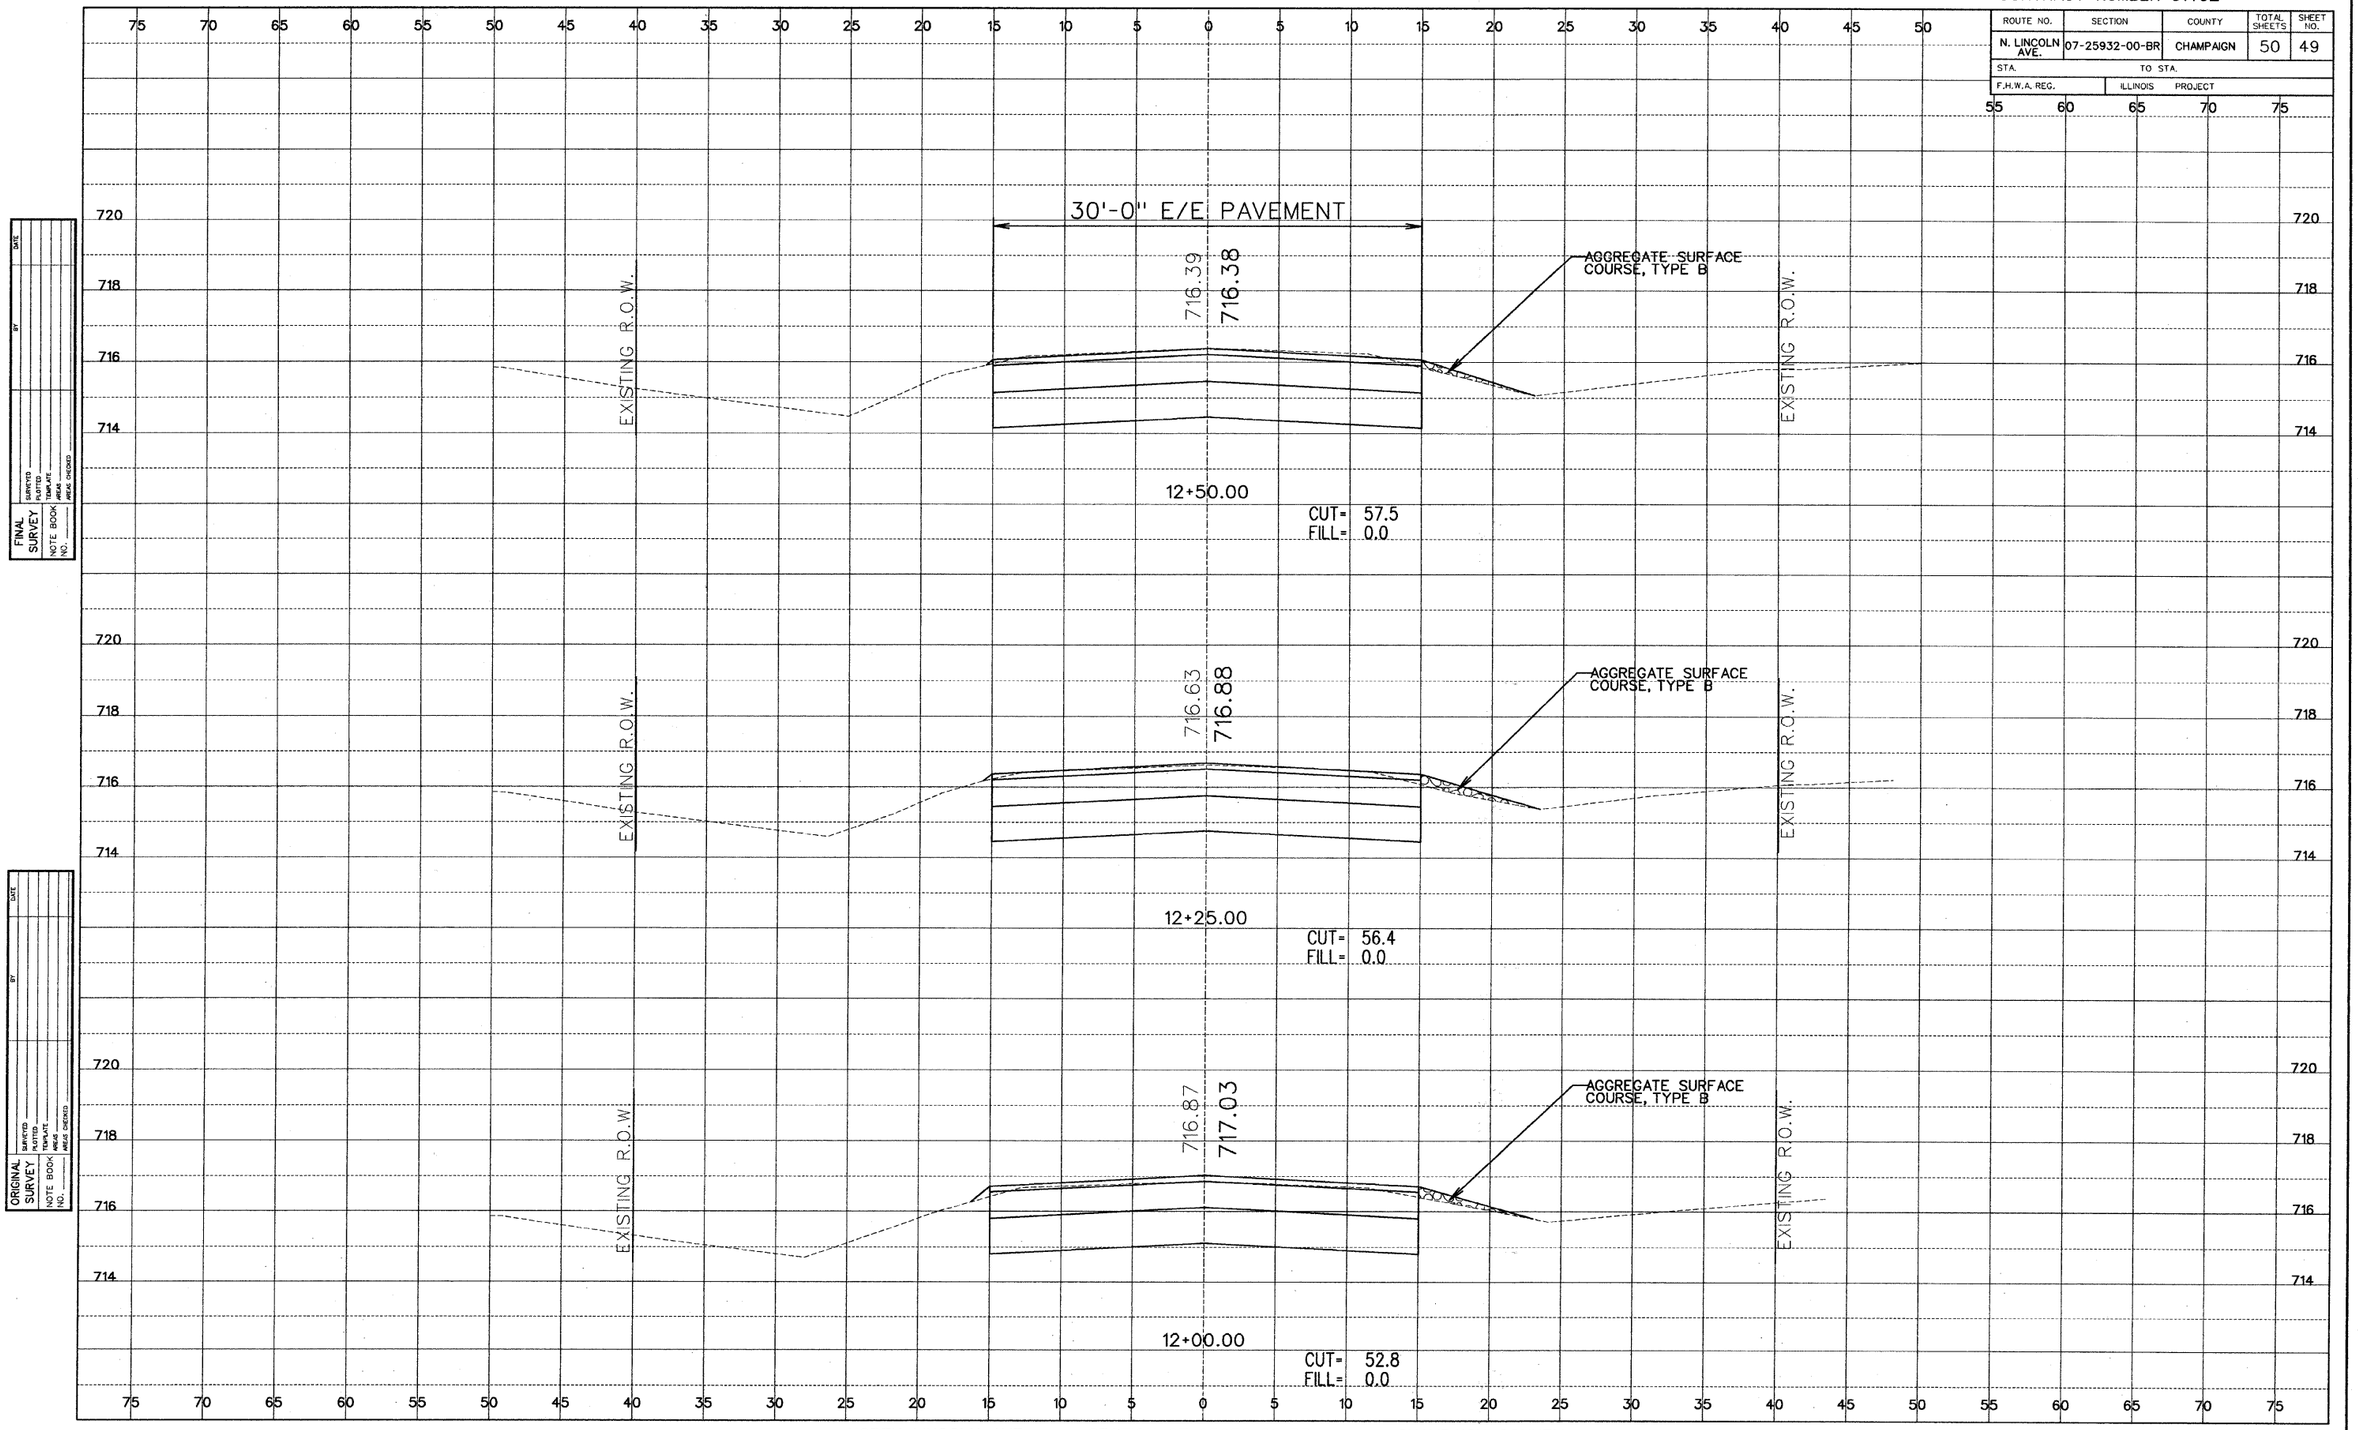

FINAL SURVEY — NOTE BOOK NO. — SURVEYED — PLOTTED — TEMPLATE — AREAS — AREAS CHECKED — BY — DATE

ORIGINAL SURVEY — NOTE BOOK NO. — SURVEYED — PLOTTED — TEMPLATE — AREAS — AREAS CHECKED — BY — DATE

NORTH LINCOLN AVE. SECTION 07-25932-00-BR CHAMPAIGN COUNTY

SHEET 49 OF 50 SHEETS 06156

X-Section Sheets.dgn 6/3/2009 10:36:32 AM