CONTRACT NO.97390
SECTION 09-00045-01-RS

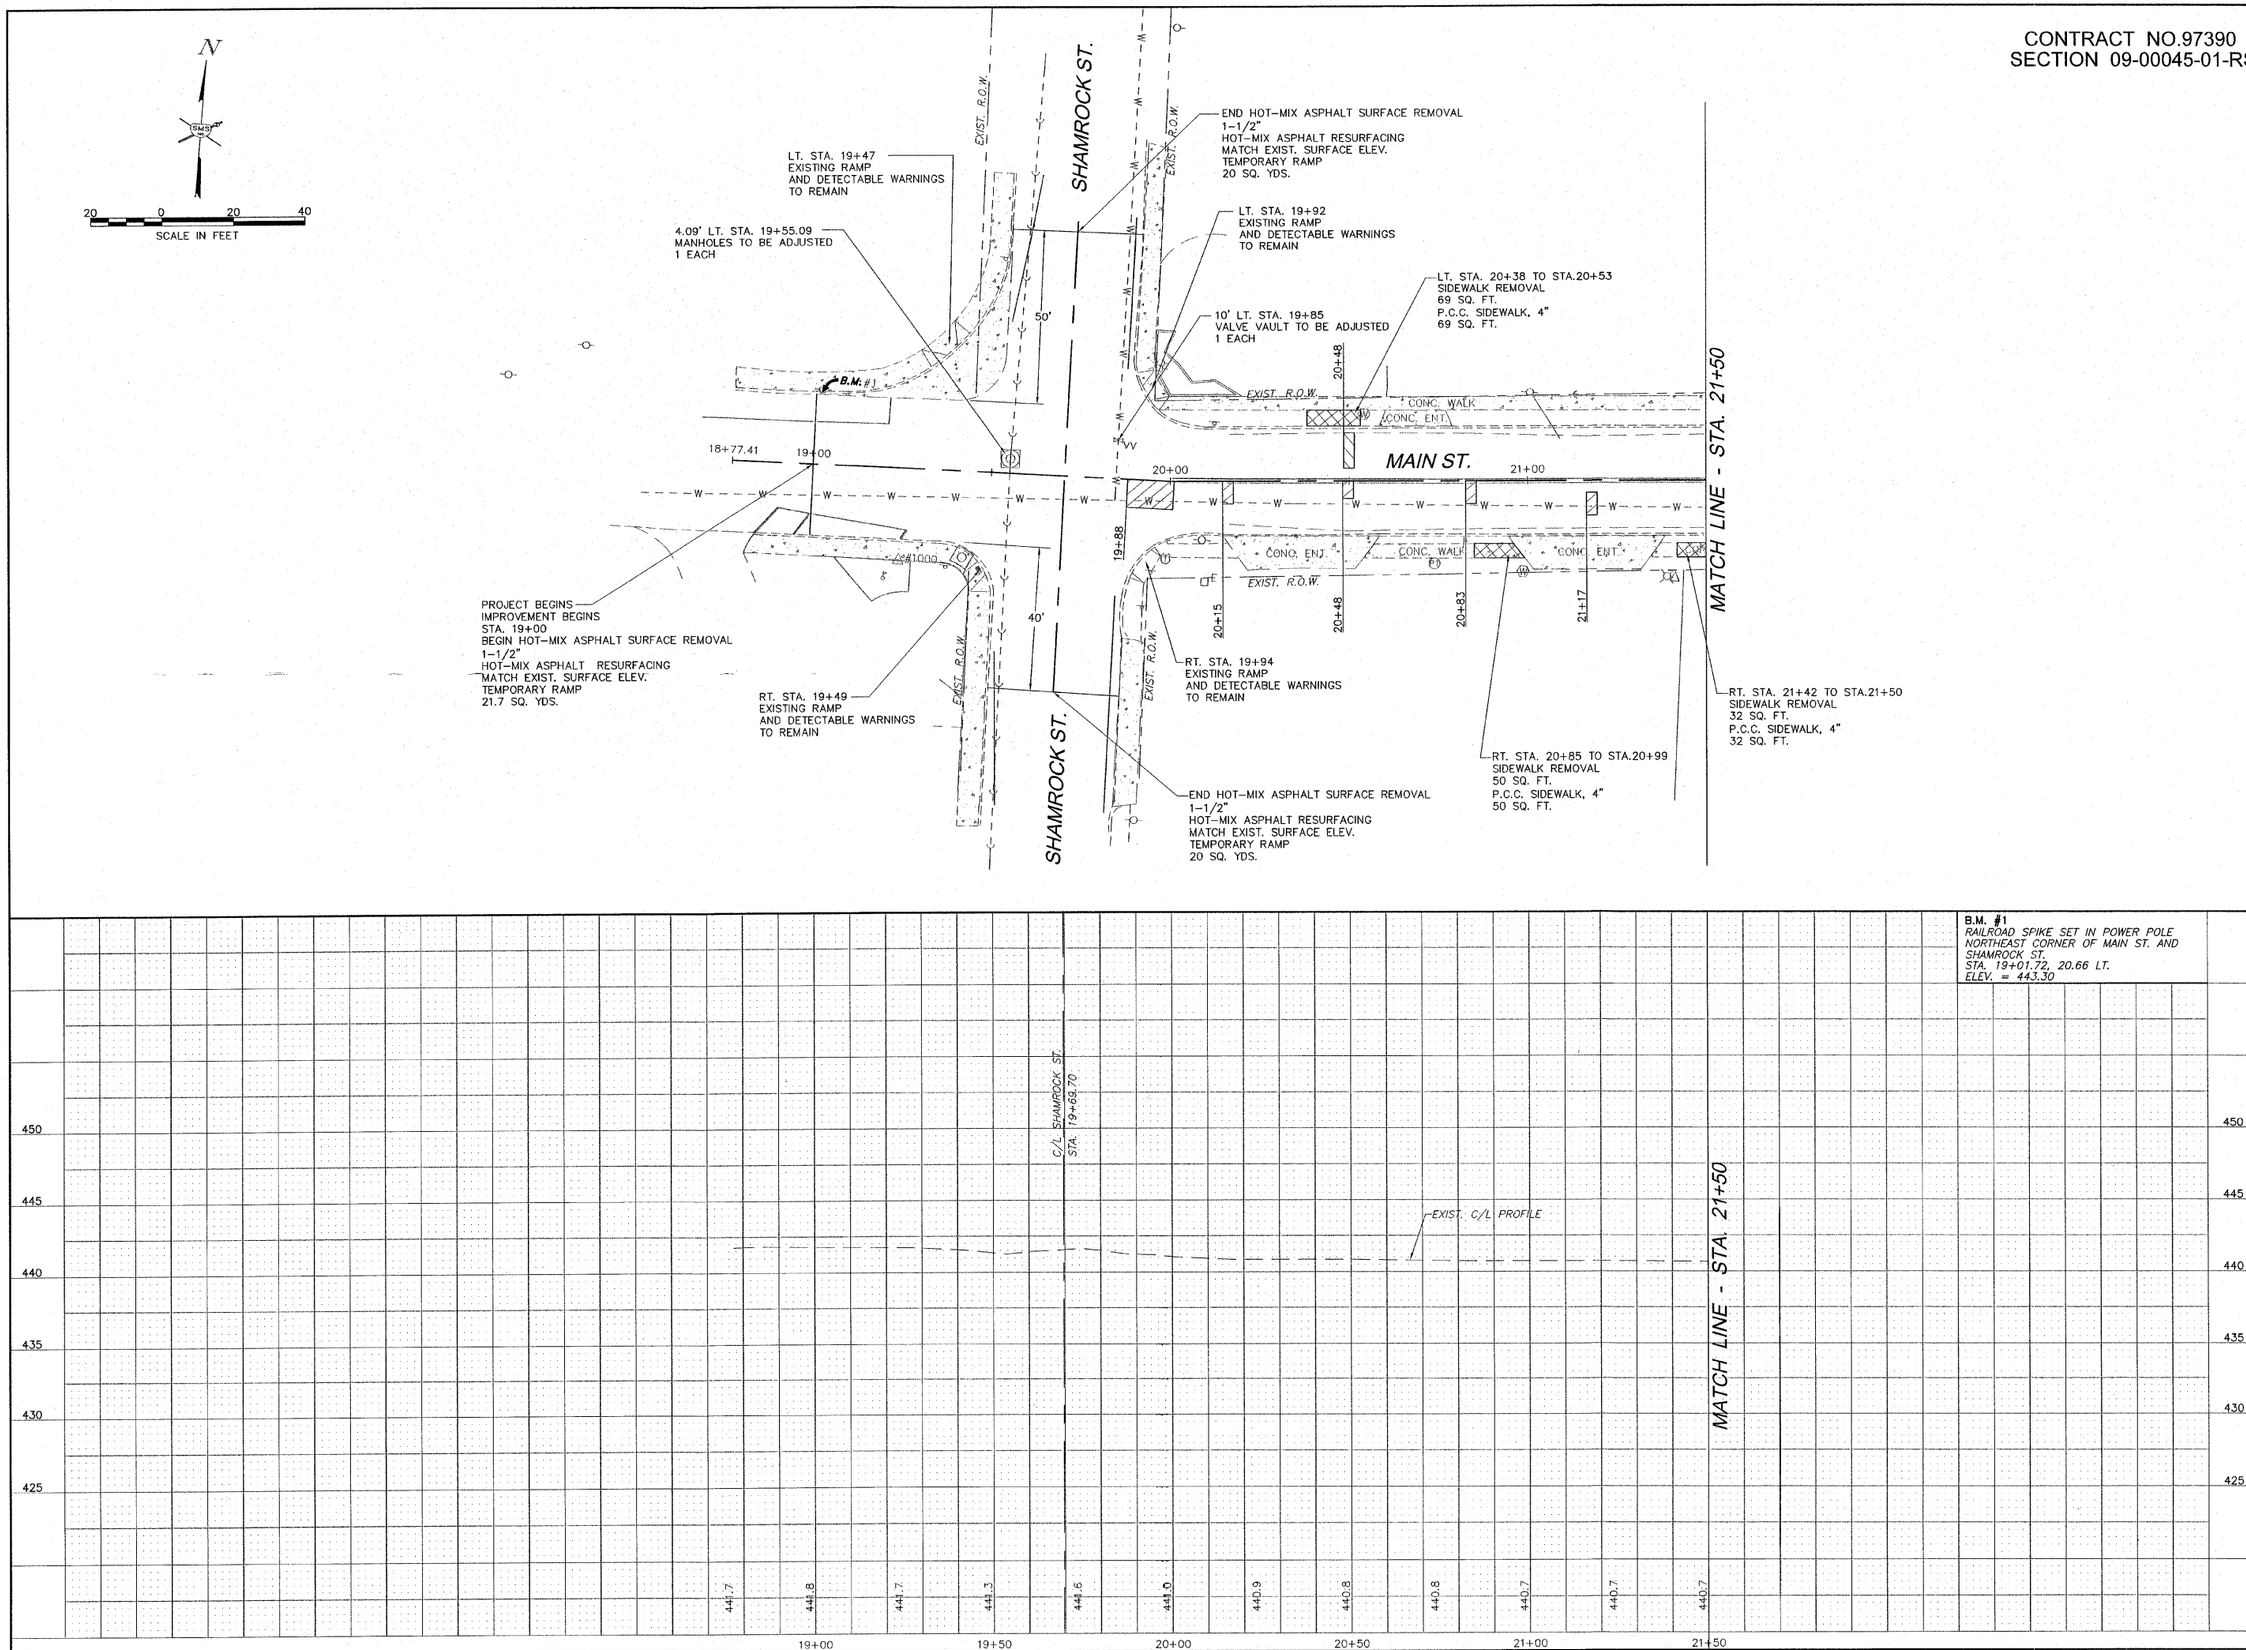

REVISIONS

SMS ENGINEERS
Sheppard, Morgan & Schwaab, Inc.
CONSULTING ENGINEERS AND LAND SURVEYORS
215 Market Street, P.O. Box E, Alton, IL 62002 618/462-9755 E-mail: mail@smsengineers.com
10 Central Industrial Drive, Suite 3, Granite City, IL 62040 618/877-8700 E-mail: mail@smsengineers.com
DESIGN FIRM # 184-000992

EAST ALTON, ILLINOIS - MAIN STREET IMPROVEMENTS
SECTION 09-00045-01-RS
FAU ROUTE 8967
PLAN AND PROFILE

E ALTON MAIN ST PP1.DWG

REF. BK. PG.
JOB NO. 227624.1
DSN. BY: LDA
DWN. BY: CDP
CHK. BY: DEG
DATE: MAY, 2009
SCALE: HORZ: 1"=20' VERT: 1"=5'

SHEET 4 OF 9