CONTRACT NO. 97393

F.A.P. RTE.	SECTION	COUNTY	TOTAL SHEETS	SHEET NO.
—	06-00216-00-SW	ST. CLAIR	31	10
STA. 27+00.00		TO STA.33+00.00		
FED. ROAD DIST. NO. _	ILLINOIS	FED. AID PROJECT		

EAST ST. LOUIS

PLAN AND PROFILE

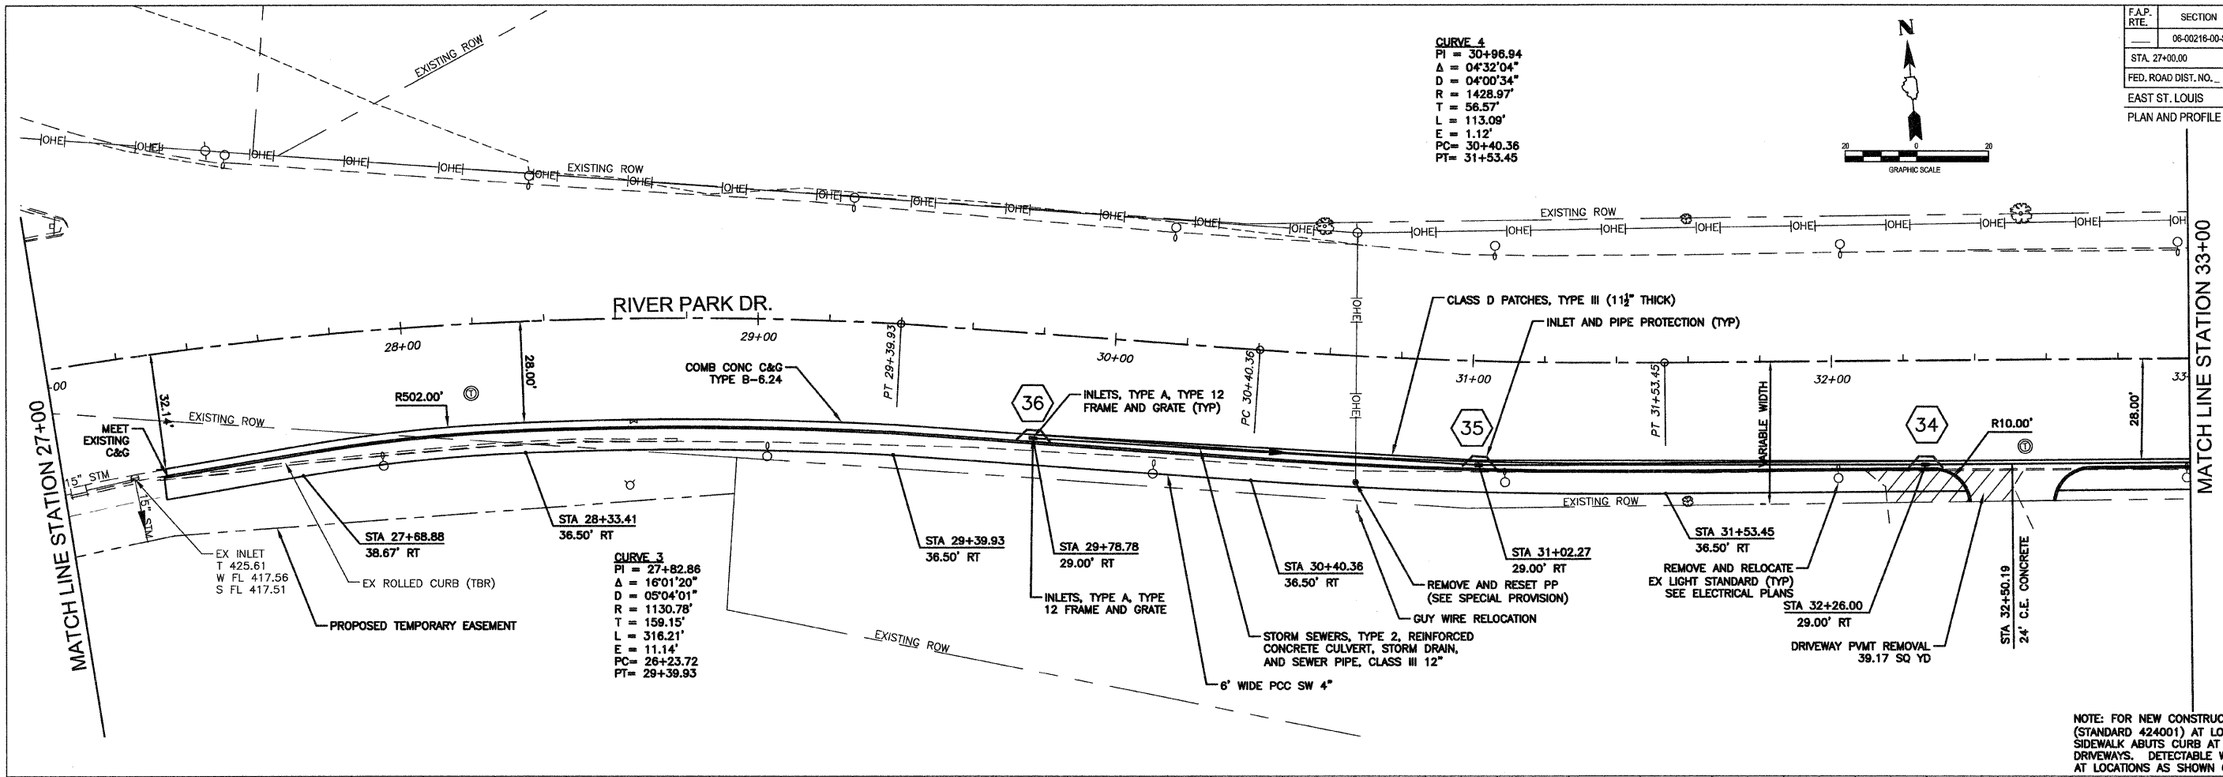

NOTE: FOR NEW CONSTRUCTION, PLACE SIDEWALK RAMPS (STANDARD 424001) AT LOCATIONS WHERE PROPOSED SIDEWALK ABUTS CURB AT STREET ENTRANCES AND DRIVEWAYS. DETECTABLE WARNINGS SHALL BE INSTALLED AT LOCATIONS AS SHOWN ON THE PLANS.

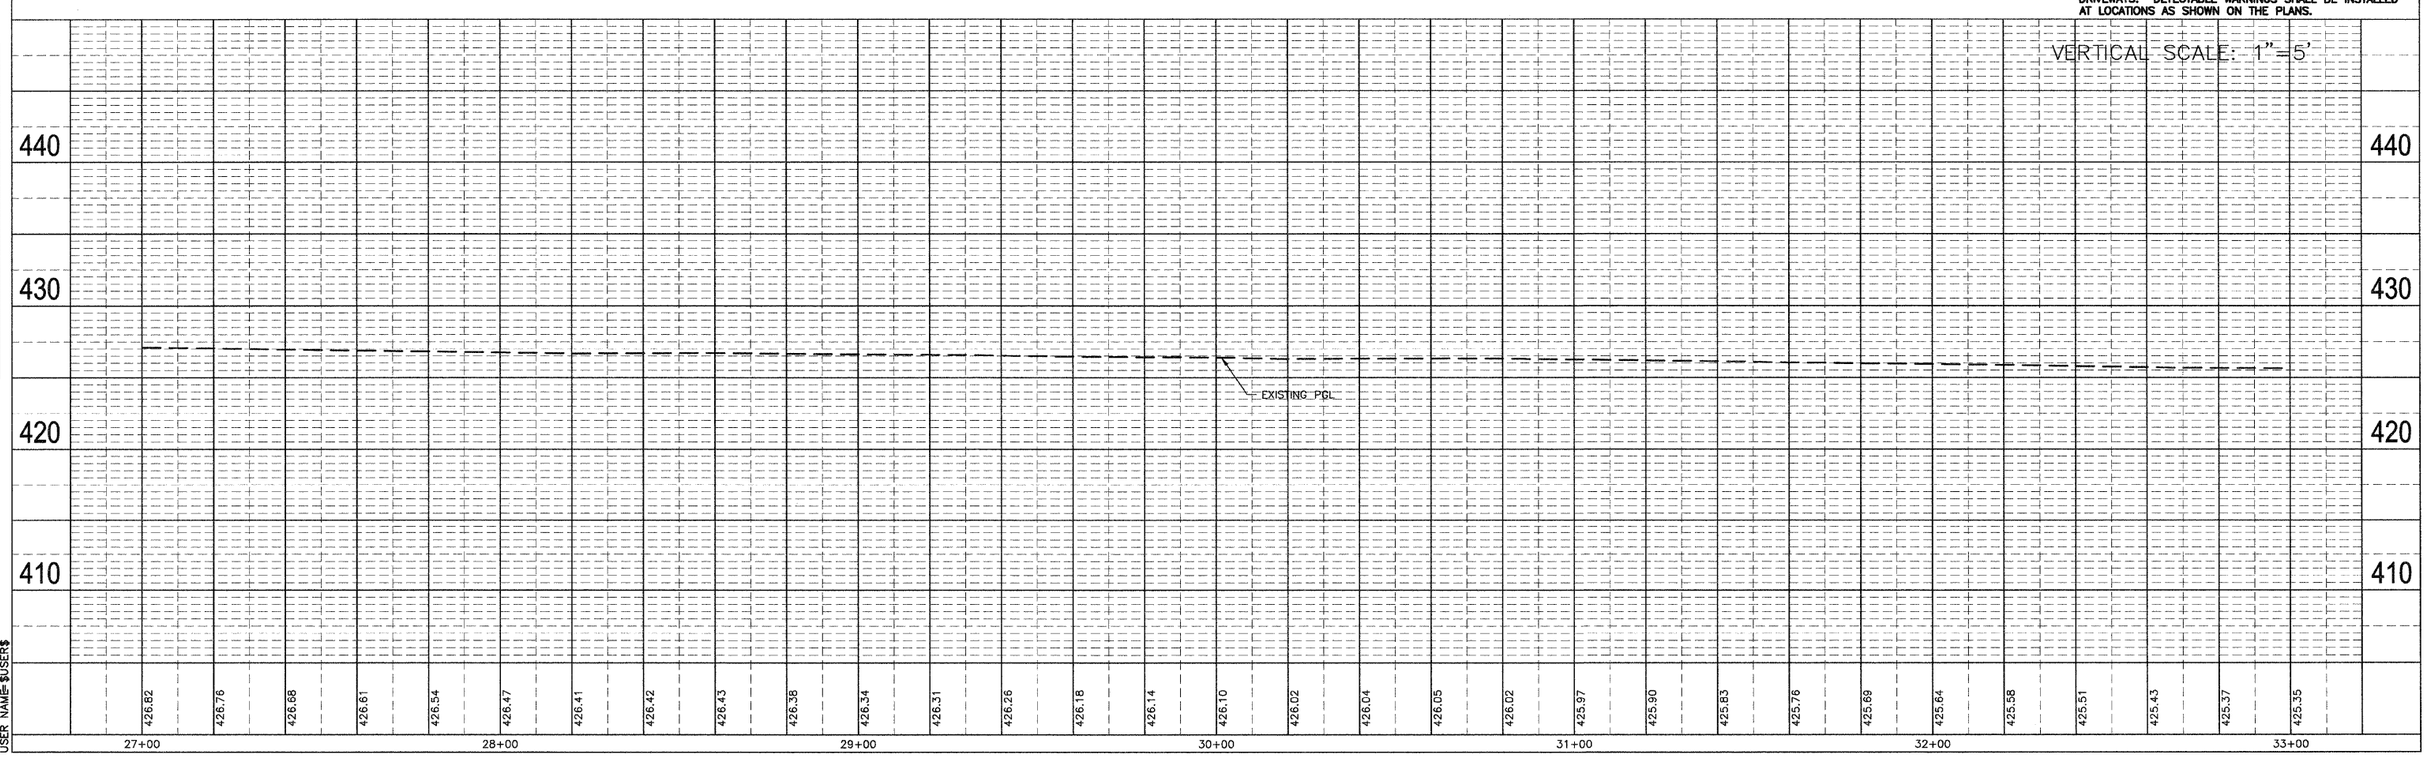

PLAN
SURVEYED
PLOTTED
ALIGNMENT CHECKED
RT OF WAY CHECKED
CADD FILE NAME
NOTE BOOK
NO.
BY
DATE

PROFILE
SURVEYED
PLOTTED
GRADES CHECKED
B.M. NOTED
STRUCTURE NOTATNS CHKD
NOTE BOOK
NO.
BY
DATE

PLOT DATE= $DATE$
FILE NAME= $FILEL$
PLOT SCALE= $SCALE$
USER NAME= $USER$

Plan and Profile