F.A.I. RTE.	SECTION	COUNTY	TOTAL SHEETS	SHEET NO.
57	*	WILL	303	195
STA. 215+00		TO STA. 230+00		
FED. ROAD DIST. NO.	ILLINOIS	FED. AID PROJECT		
*9910&21 R-3&9-1HB-1-BR-2		CONTRACT: 62253		

PLAN

DATE	BY	
		SURVEYED
		PLOTTED
		ALIGNMENT CHECKED
		R.O.W. MONUMENTED
		CADD FILE NAME

NOTE BOOK
NO.

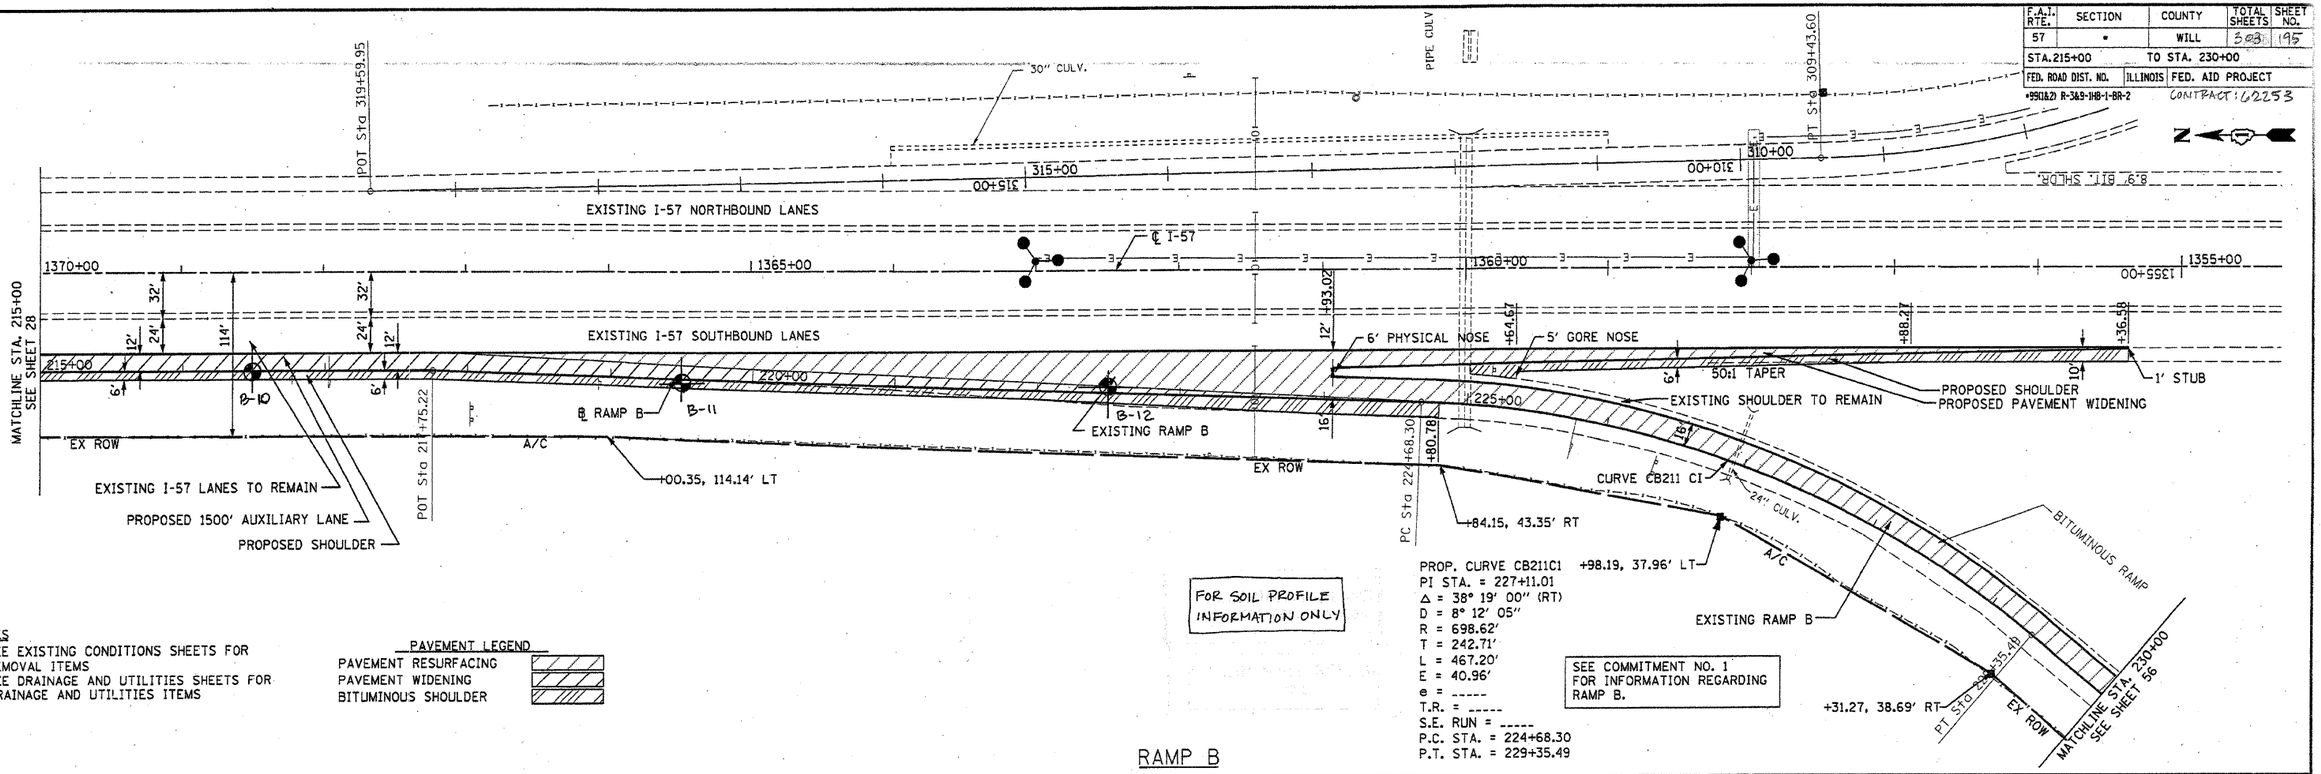

FOR SOIL PROFILE INFORMATION ONLY

PROP. CURVE CB211C1 +98.19, 37.96' LT
PI STA. = 227+11.01
Δ = 38° 19' 00" (RT)
D = 8° 12' 05"
R = 698.62'
T = 242.71'
L = 467.20'
E = 40.96'
e = -----
T.R. = -----
S.E. RUN = -----
P.C. STA. = 224+68.30
P.T. STA. = 229+35.49

SEE COMMITMENT NO. 1 FOR INFORMATION REGARDING RAMP B.

NOTES
1) SEE EXISTING CONDITIONS SHEETS FOR REMOVAL ITEMS
2) SEE DRAINAGE AND UTILITIES SHEETS FOR DRAINAGE AND UTILITIES ITEMS

PAVEMENT LEGEND
PAVEMENT RESURFACING
PAVEMENT WIDENING
BITUMINOUS SHOULDER

RAMP B

PROFILE

DATE	BY	
		SURVEYED
		PLOTTED
		CROSS SECTIONS CHECKED
		BLM. NOTED
		STRUCTURE NOTATIONS CHKD

NOTE BOOK
NO.

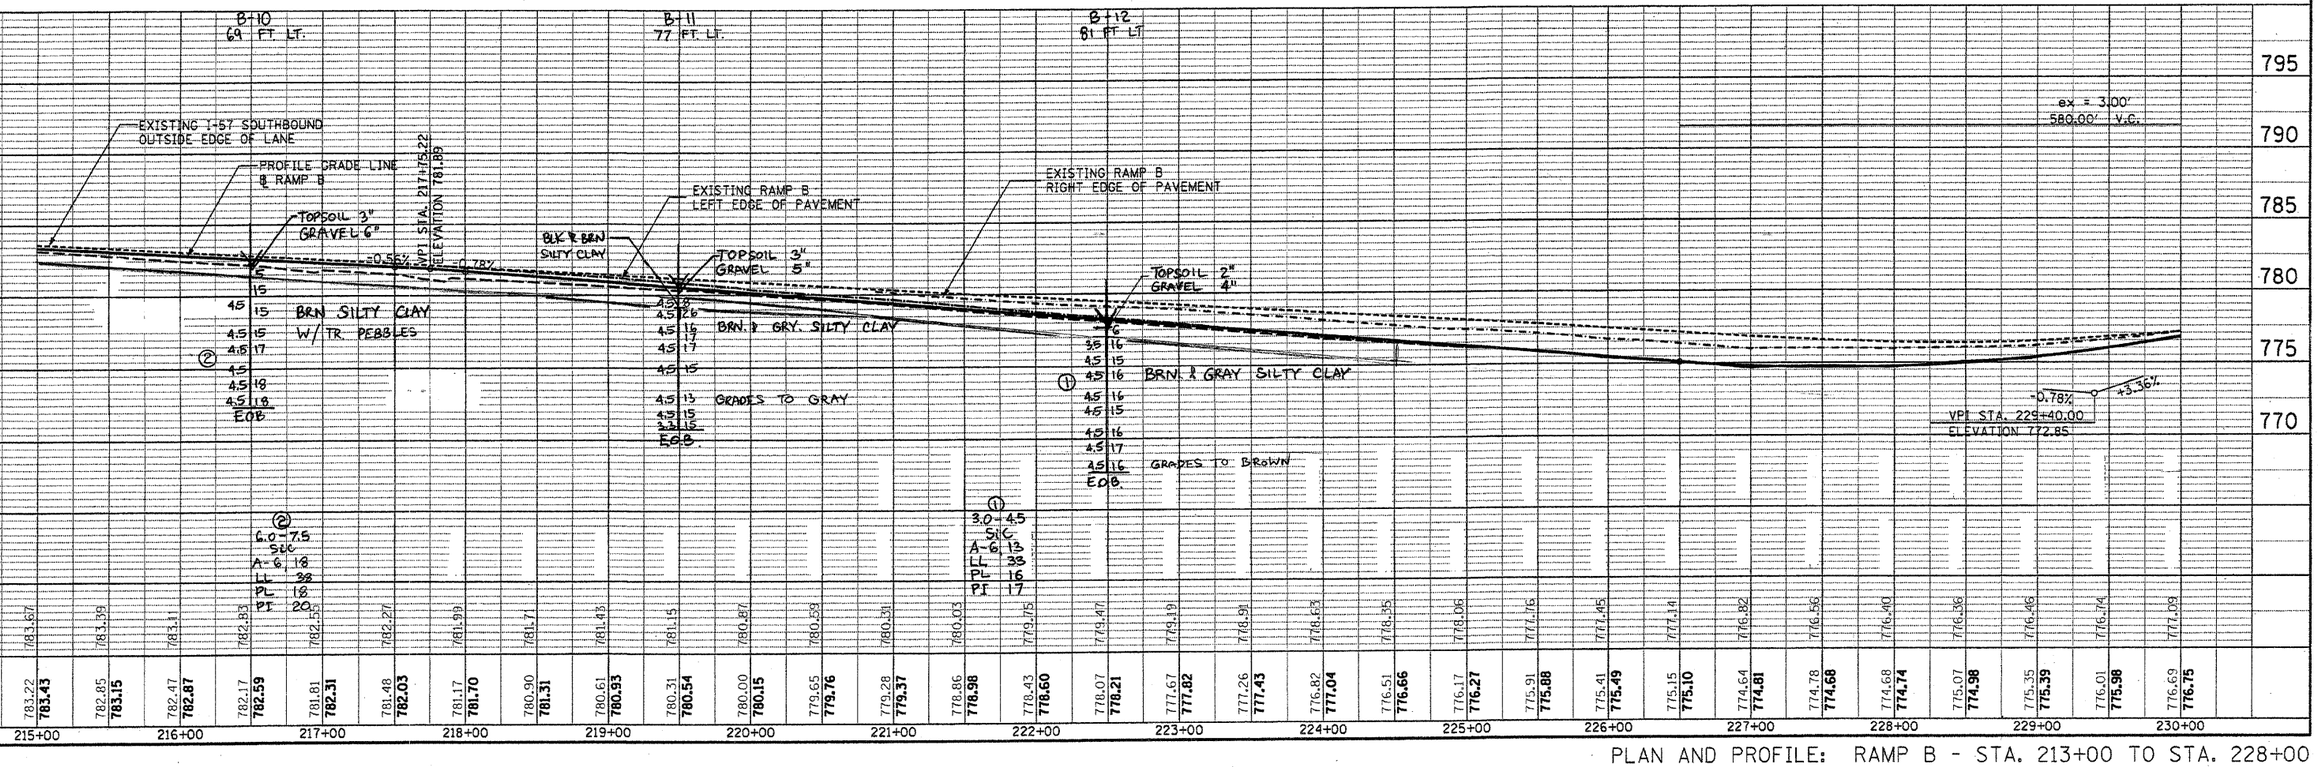

PLAN AND PROFILE: RAMP B - STA. 213+00 TO STA. 228+00

01/03/2003

p:\projdata\pdf_files\projects\1hb\1hb1d\dsn\sec_rgn_dr.sect_2003\plt1 09/05/2003 8:36 AM
p:\projdata\dsn\ref_files\1hb\1hb1d\dsn\sec_rgn_dr.sect_2003\plt1.dgn
Tristan Barrett
07/31/03
2003 PM