F.A.I. RTE.	SECTION	COUNTY	TOTAL SHEETS	SHEET NO.
57	*	WILL	303	197
STA. 14029+50		TO STA. 14044+50		
FED. ROAD DIST. NO.	ILLINOIS	FED. AID PROJECT		
+99X(&2) R-3&9-IHB-1-BR-2		CONTRACT: 62253		

PLAN
SURVEYED
PLOTTED
ALIGNMENT CHECKED
ELEV. NOTED
NOTE BOOK
NO.
CADD FILE NAME
BY
DATE

PROFILE
SURVEYED
PLOTTED
GRADES CHECKED
ELEV. NOTED
NOTE BOOK
NO.
STRUCTURE NOTATING CADD

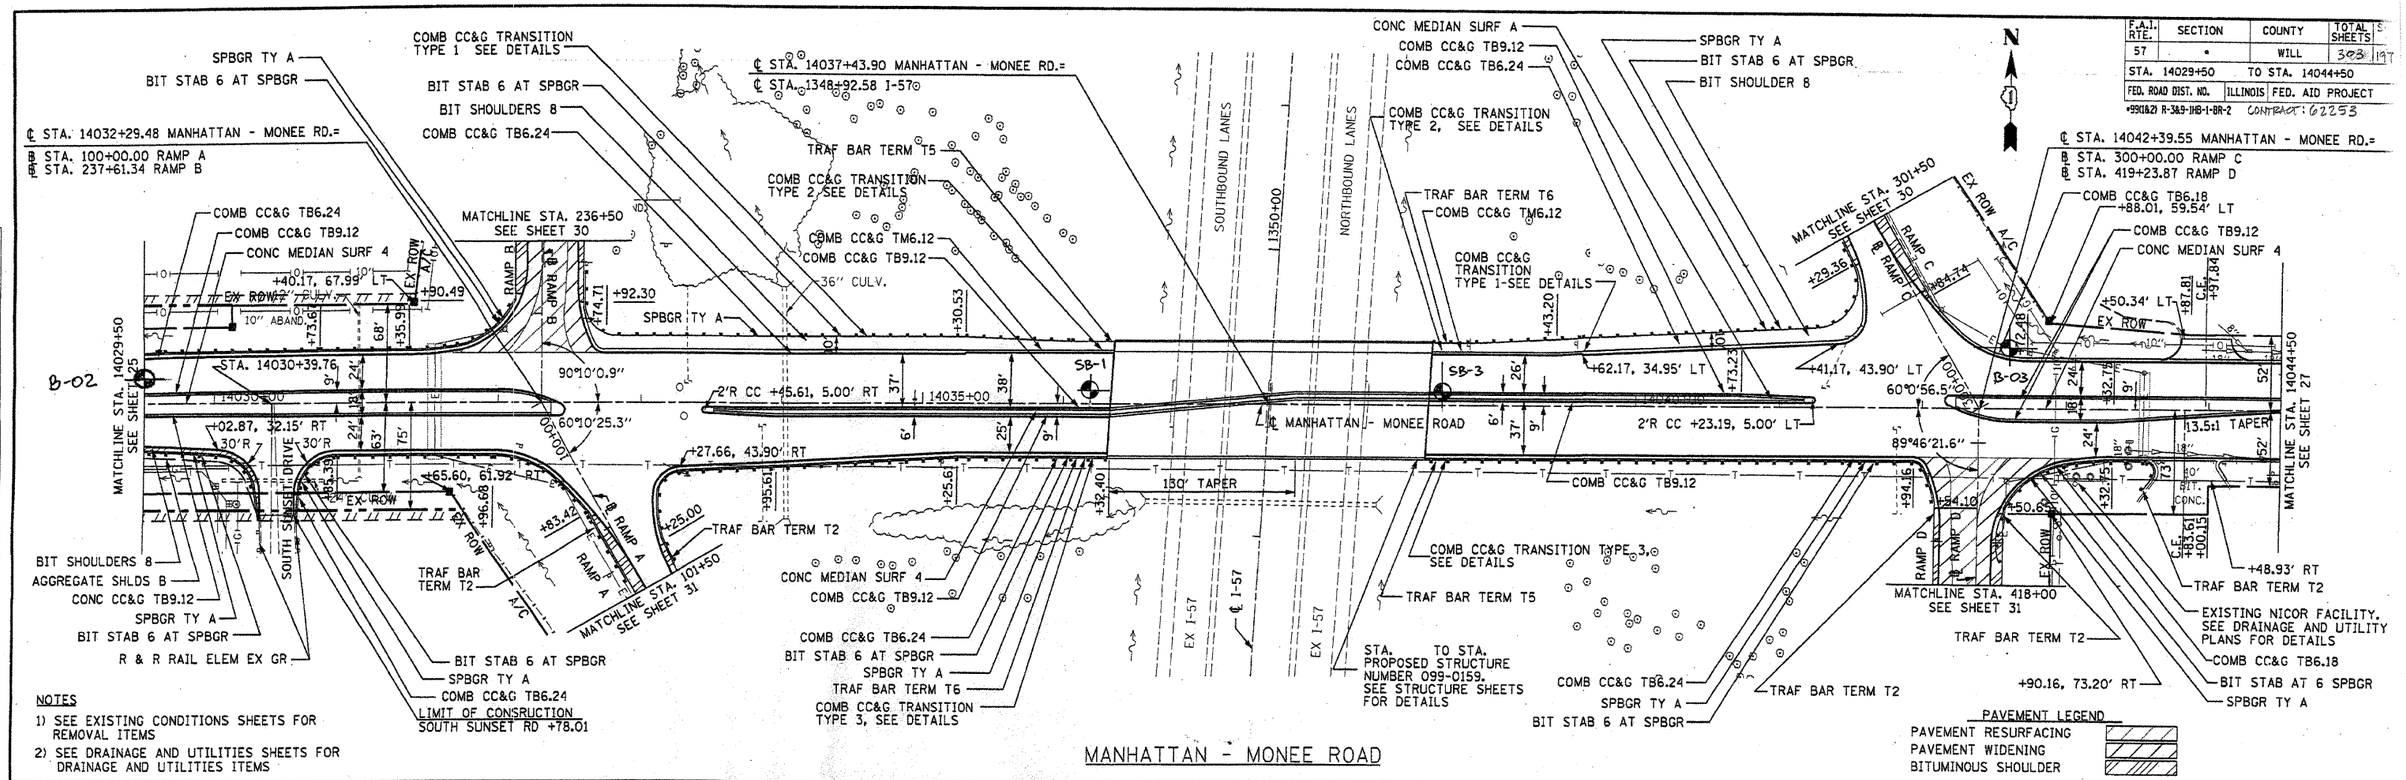

NOTES

1) SEE EXISTING CONDITIONS SHEETS FOR REMOVAL ITEMS
2) SEE DRAINAGE AND UTILITIES SHEETS FOR DRAINAGE AND UTILITIES ITEMS

MANHATTAN - MONEE ROAD

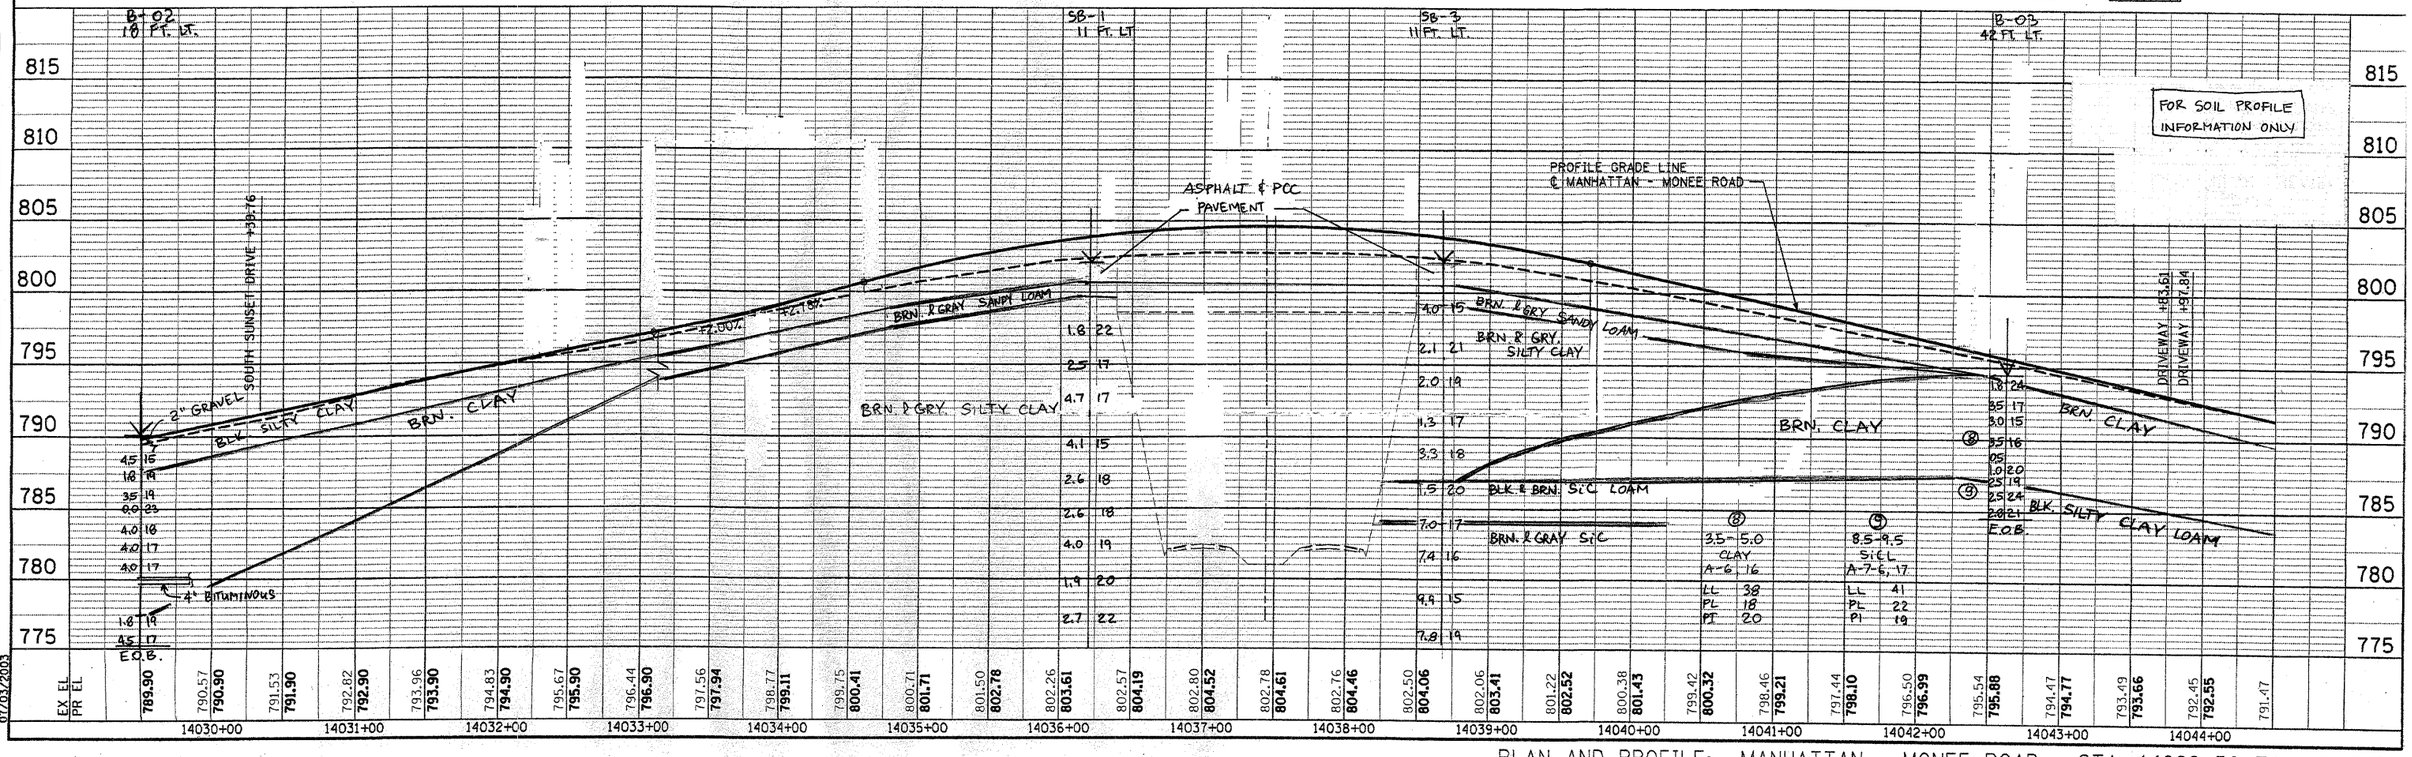

PLAN AND PROFILE: MANHATTAN - MONEE ROAD - STA. 14029+50 TO 14044+50

07/03/2003

p:\used_cntr\7-27overhead\standards\stds\hdot\stds_sps_dsrev1_2007\hdot_2802bk.stt IDOT10_2802bk.stt
p:\u822\active\active-dale\plan_sht\u822hsp0802.dgn
Plotted: 7/7/2003
28802.PM