F.A. RTE.	SECTION	COUNTY	TOTAL SHEETS	SHEET NO.
57	-	WILL	303	237
STA. 14034+00.00		TO STA.14034+00.00		
FED. ROAD DIST. NO. _	ILLINOIS	FED. AID PROJECT		

FINAL SURVEY	DATE	BY
SURVEYED		
PLOTTED		
NOTE BOOK		
NO.	AREAS CHECKED	

ORIGINAL SURVEY	DATE	BY
SURVEYED		
PLOTTED		
NOTE BOOK		
NO.	AREAS CHECKED	

p:\02231\plans\sheets\02231xss-0101.dgn
8/1/2008

STAGE I
CUT = 10.57 SQ FT
FILL = 547.86 SQ FT
T/S STRIP = 48.72 SQ FT

STAGE III
CUT = 2.97 SQ FT
FILL = 0.00 SQ FT

STAGE II
CUT = 12.52 SQ FT
FILL = 262.91 SQ FT
T/S STRIP = 31.43 SQ FT

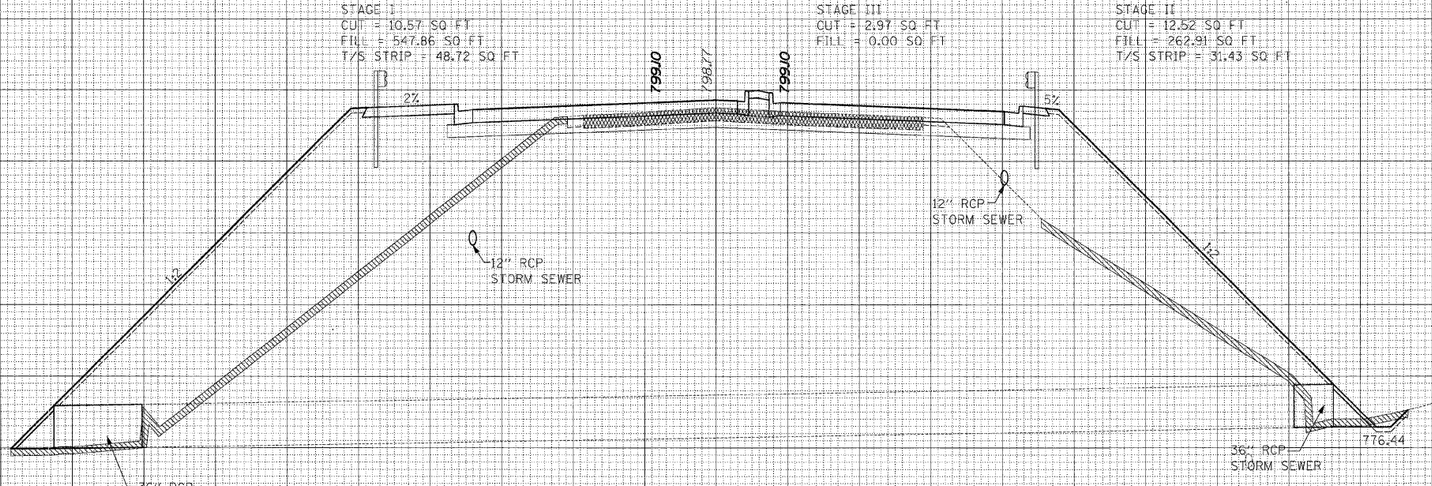

CROSS SECTIONS: MANHATTAN - MONEE ROAD