F.A. RTE.	SECTION	COUNTY	TOTAL SHEETS	SHEET NO.
57	•	WILL	303	270
STA. 303+00.00		TO STA. 303+00.00		
FED. ROAD DIST. NO. _	ILLINOIS	FED. AID PROJECT		

FINAL SURVEY	BY	DATE
SURVEYED		
PLOTTED		
NOTE BOOK	ISSUE	
NO.	AREAS CHECKED	

ORIGINAL SURVEY	BY	DATE
SURVEYED		
PLOTTED		
NOTE BOOK	ISSUE	
NO.	AREAS CHECKED	

p:\22231\plans\sheets\22231xs+1230.dgn
8/1/2008

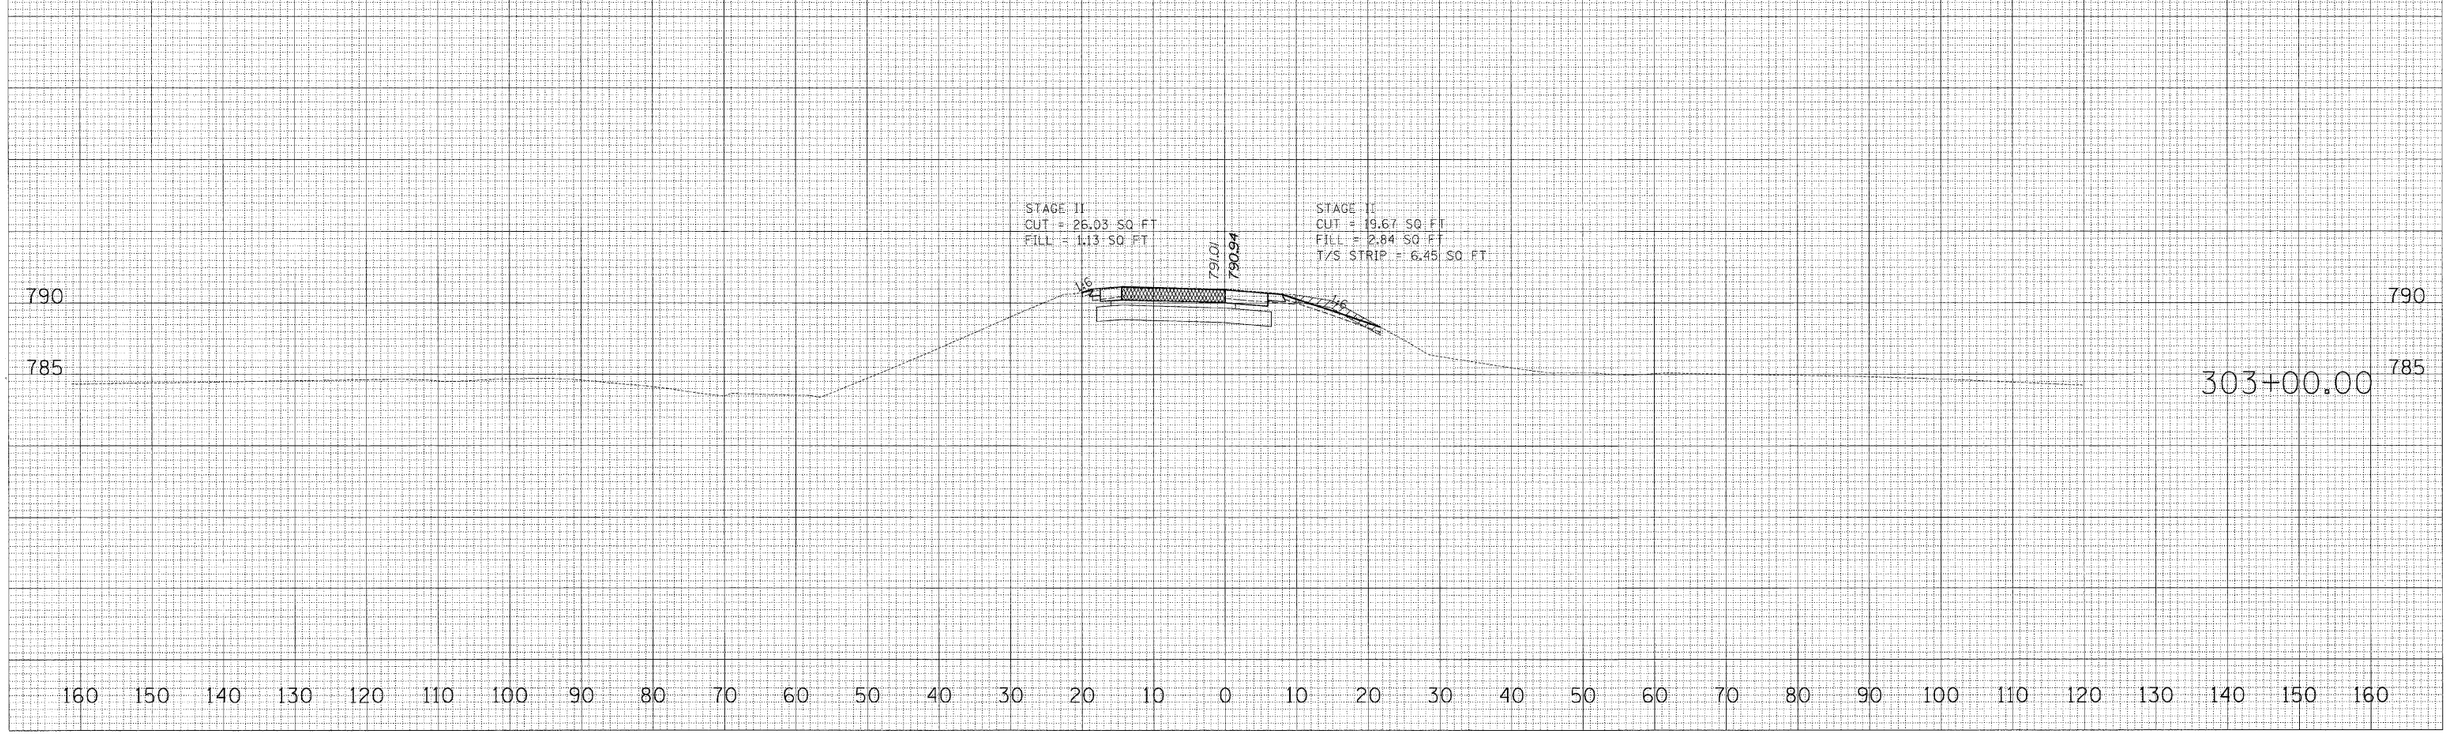

CROSS SECTIONS: RAMP C