F.A.U. RTE.	SECTION	COUNTY	TOTAL SHEETS	SHEET NO.
2552	00-00114-00-PV	DuPAGE	563	53
STA.	TO STA.			
FED. ROAD DIST. NO.	ILLINOIS	FED. AID PROJECT		

CONTRACT NO. 63024

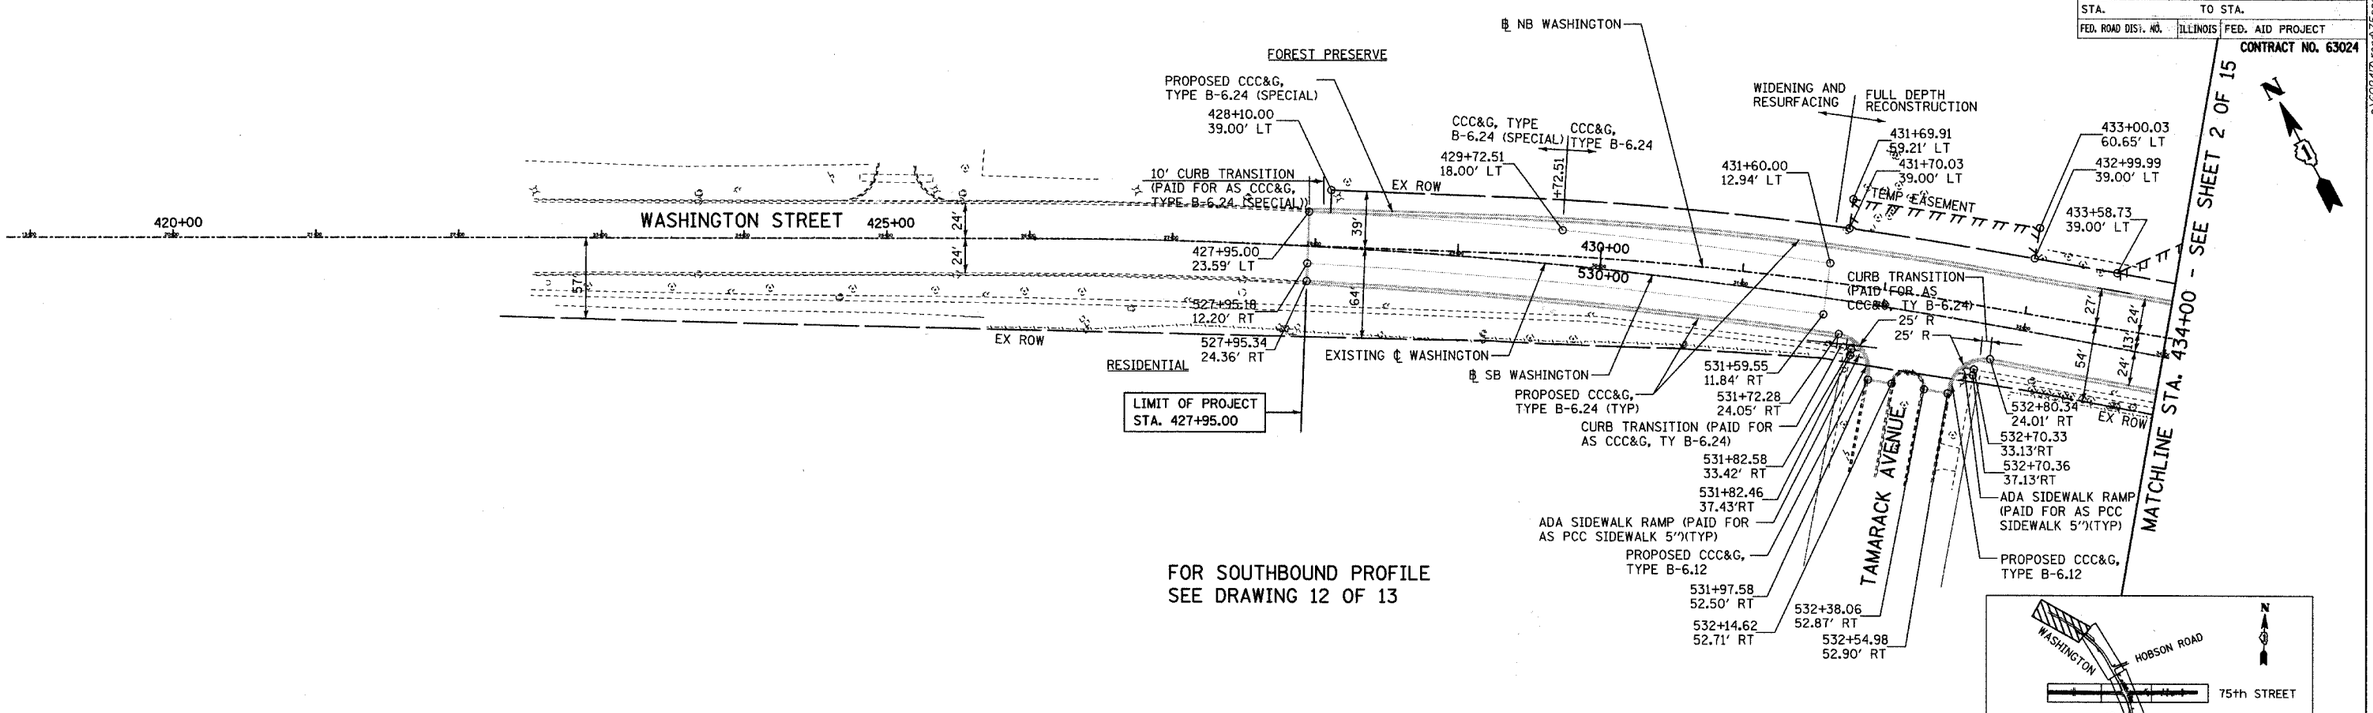

FOR SOUTHBOUND PROFILE
SEE DRAWING 12 OF 13

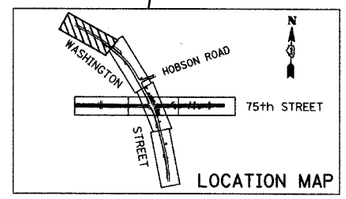

LOCATION MAP

HORIZONTAL SCALE: 1" = 50'-0"

VERTICAL SCALE: 1" = 5'-0"

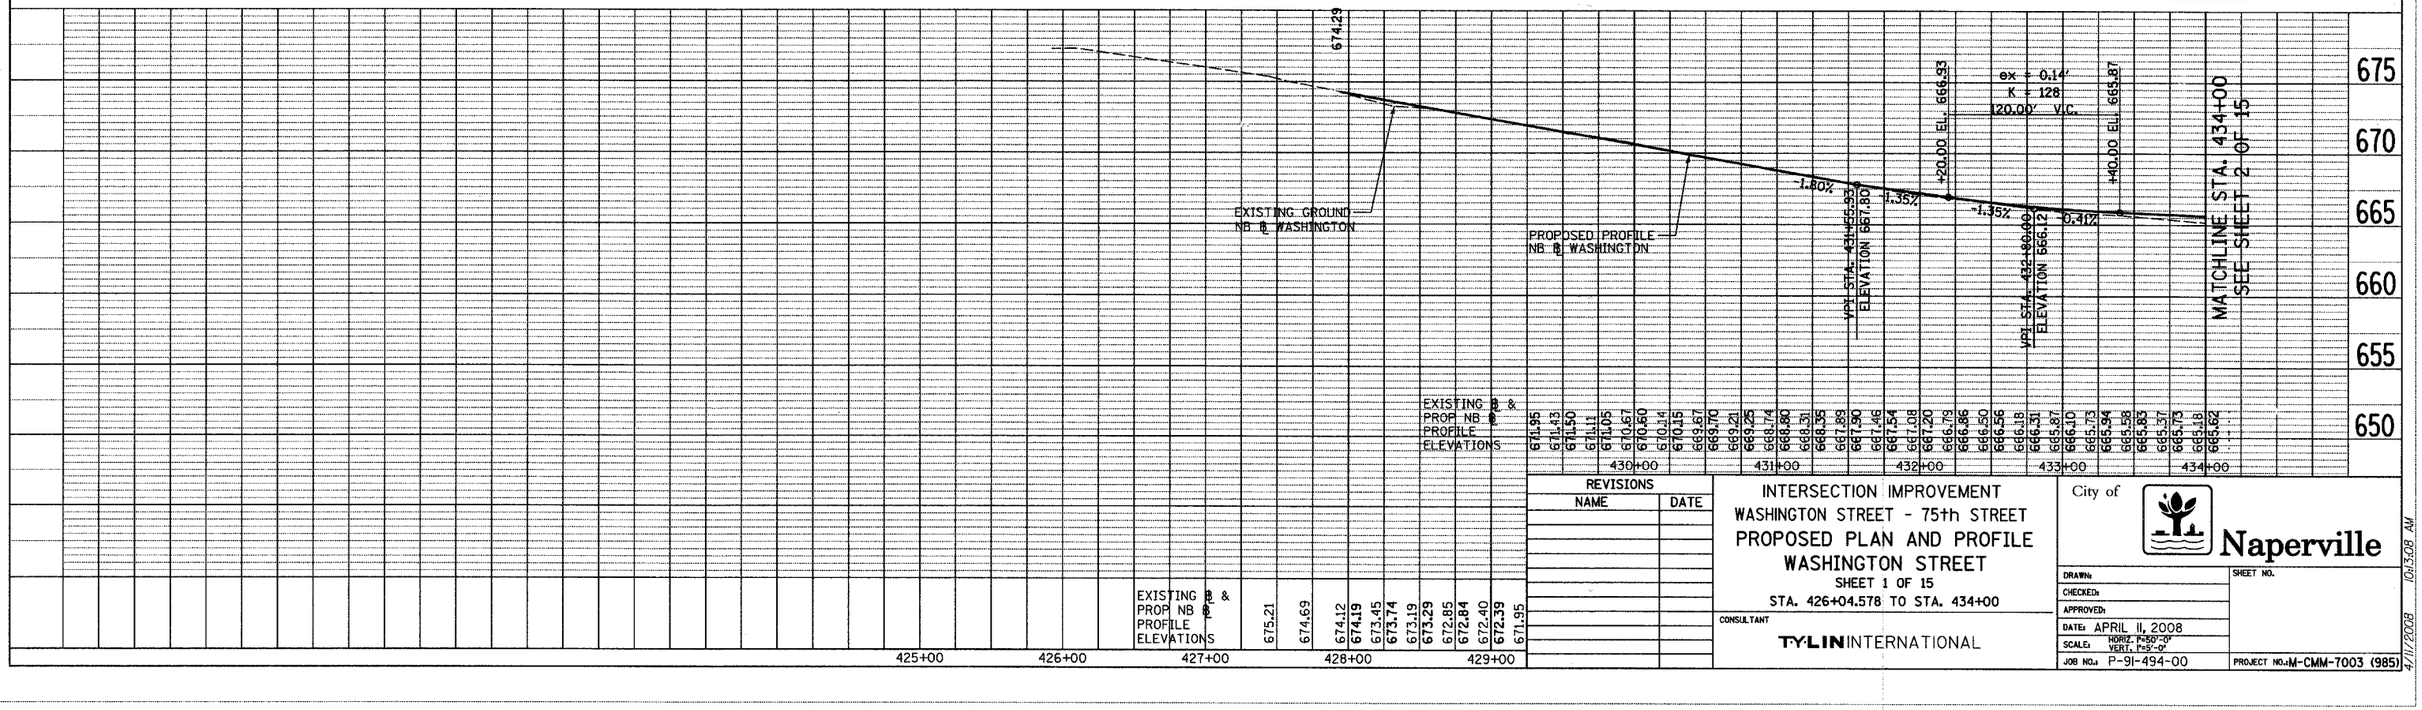

REVISIONS	
NAME	DATE

INTERSECTION IMPROVEMENT
WASHINGTON STREET - 75th STREET
PROPOSED PLAN AND PROFILE
WASHINGTON STREET
SHEET 1 OF 15
STA. 426+04.578 TO STA. 434+00

CONSULTANT
TYLIN INTERNATIONAL

City of Naperville

DRAWN:	SHEET NO.
CHECKED:	
APPROVED:	
DATE: APRIL 11, 2008	
SCALE: HORZ. 1"=50'-0" VERT. 1"=5'-0"	
JOB NO.: P-91-494-00	PROJECT NO.: M-CMM-7003 (985)

p:\60241f\road\75pas\01.dgn
4/11/2008 10:13:08 AM