F.A.U. RTE.	SECTION	COUNTY	TOTAL SHEETS	SHEET NO.
2552	00-00114-00-PV	DuPAGE	563	55
STA.	TO STA.			
FED. ROAD DIST. NO.	ILLINOIS	FED. AID PROJECT		

CONTRACT NO. 63024

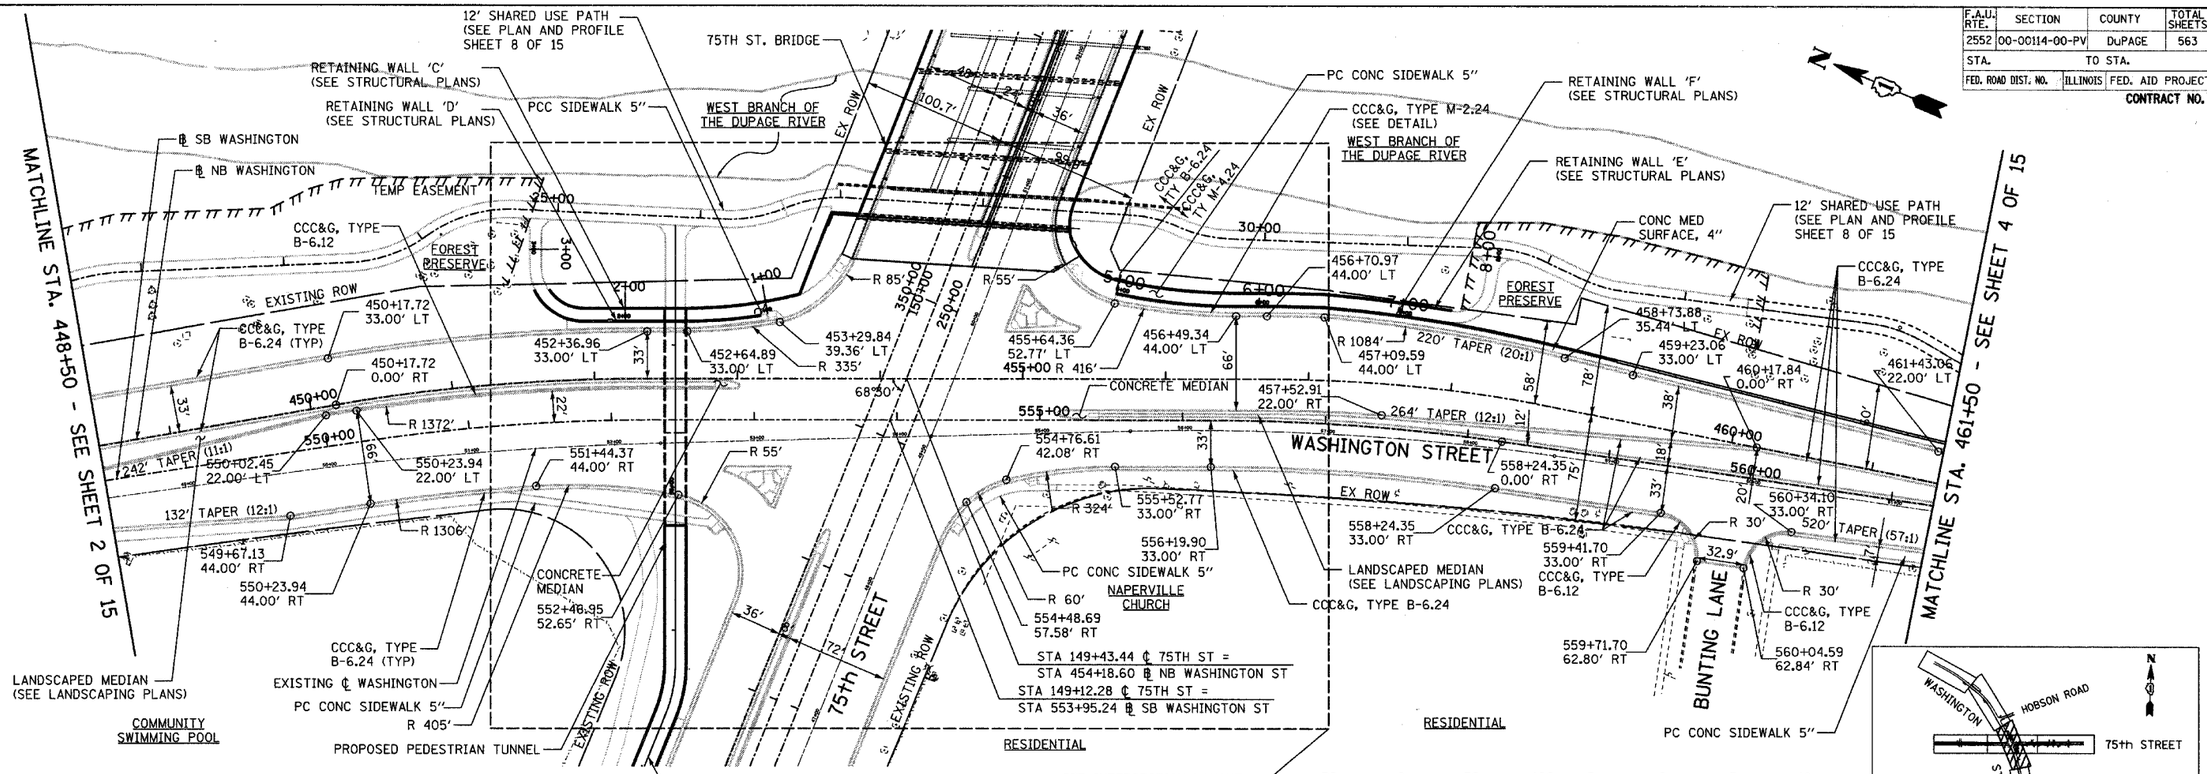

FOR SOUTHBOUND PROFILE
SEE DRAWING 13 OF 13

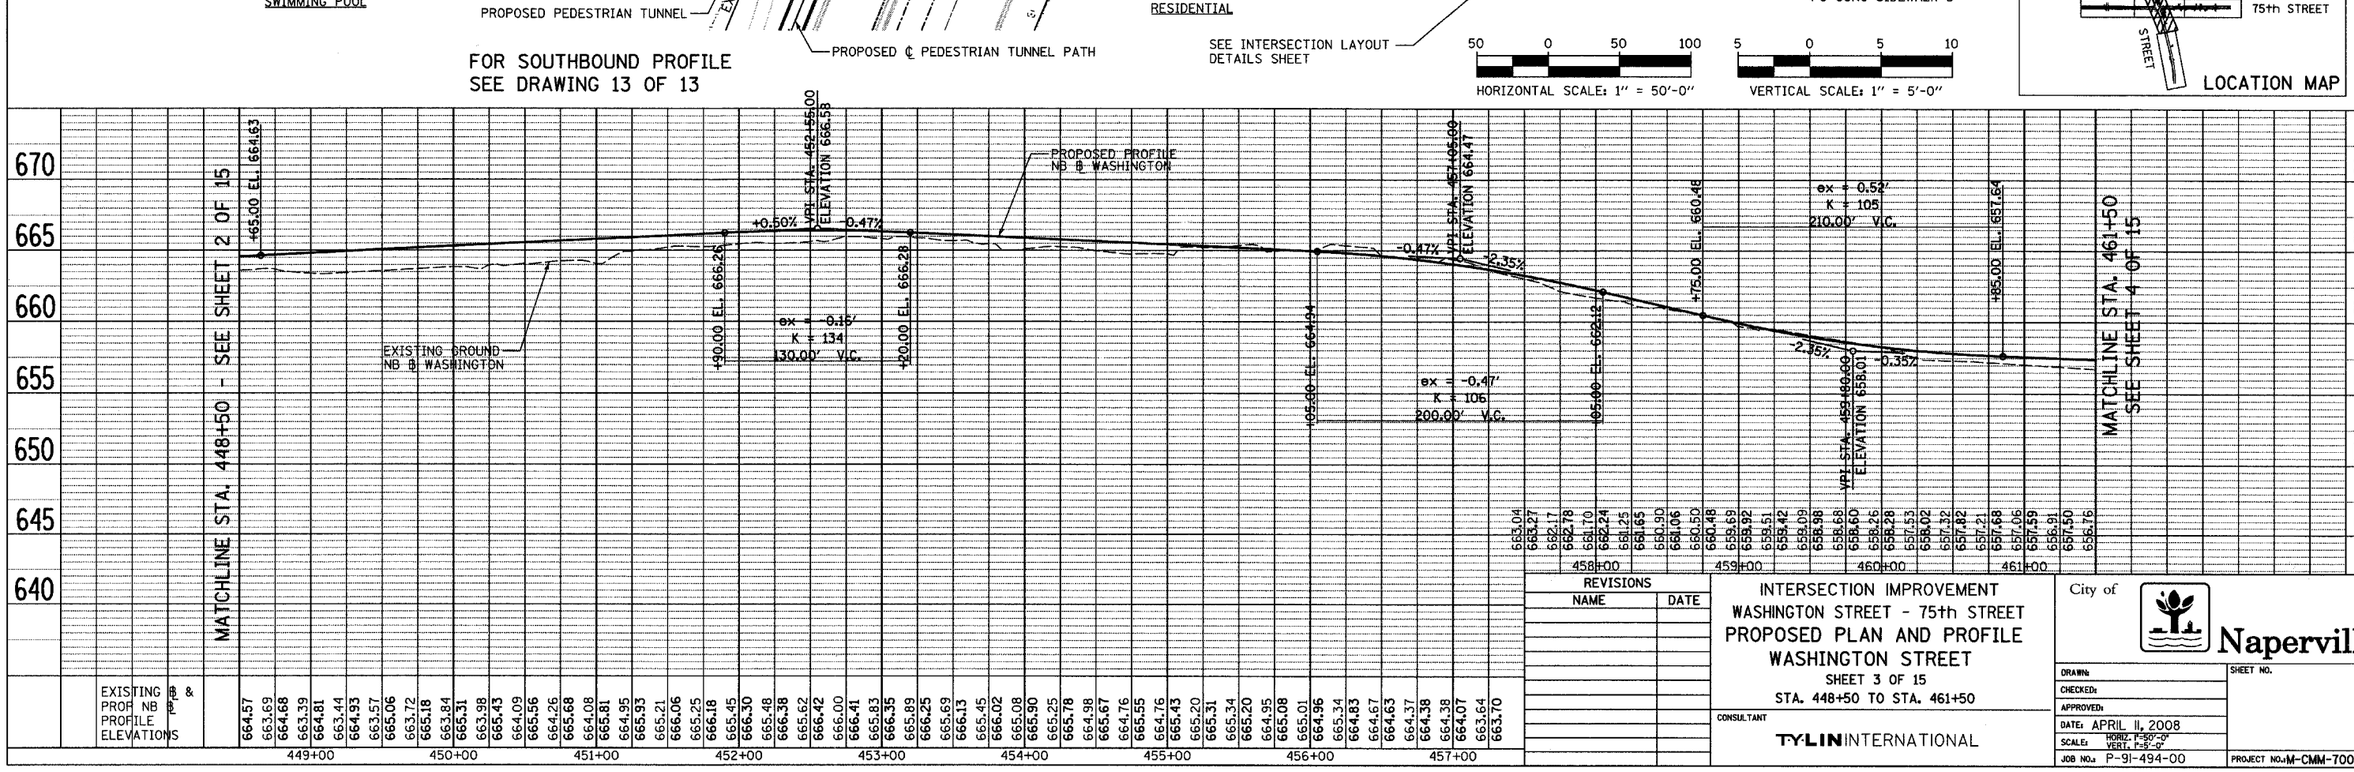

HORIZONTAL SCALE: 1" = 50'-0"
VERTICAL SCALE: 1" = 5'-0"

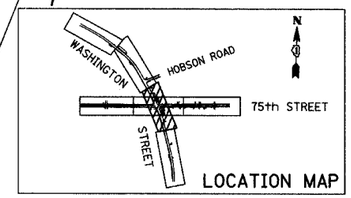

LOCATION MAP

REVISIONS	
NAME	DATE

INTERSECTION IMPROVEMENT
WASHINGTON STREET - 75th STREET
PROPOSED PLAN AND PROFILE
WASHINGTON STREET
SHEET 3 OF 15
STA. 448+50 TO STA. 461+50

CONSULTANT
TY LIN INTERNATIONAL

City of Naperville

DRAWN:
CHECKED:
APPROVED:
DATE: APRIL 11, 2008
SCALE: HORIZ. 1"=50'-0" VERT. 1"=5'-0"
JOB NO.: P-91-494-00
SHEET NO.
PROJECT NO.: M-CMM-7003 (985)

pc\602417\road\75pspst03.dgn
4/11/2008 10:13:10 AM