F.A.U. RTE.	SECTION	COUNTY	TOTAL SHEETS	SHEET NO.
2552	00-00114-00-PV	DuPAGE	563	63
STA.		TO STA.		
FED. ROAD DIST. NO.	ILLINOIS	FED. AID PROJECT		

CONTRACT NO. 63024

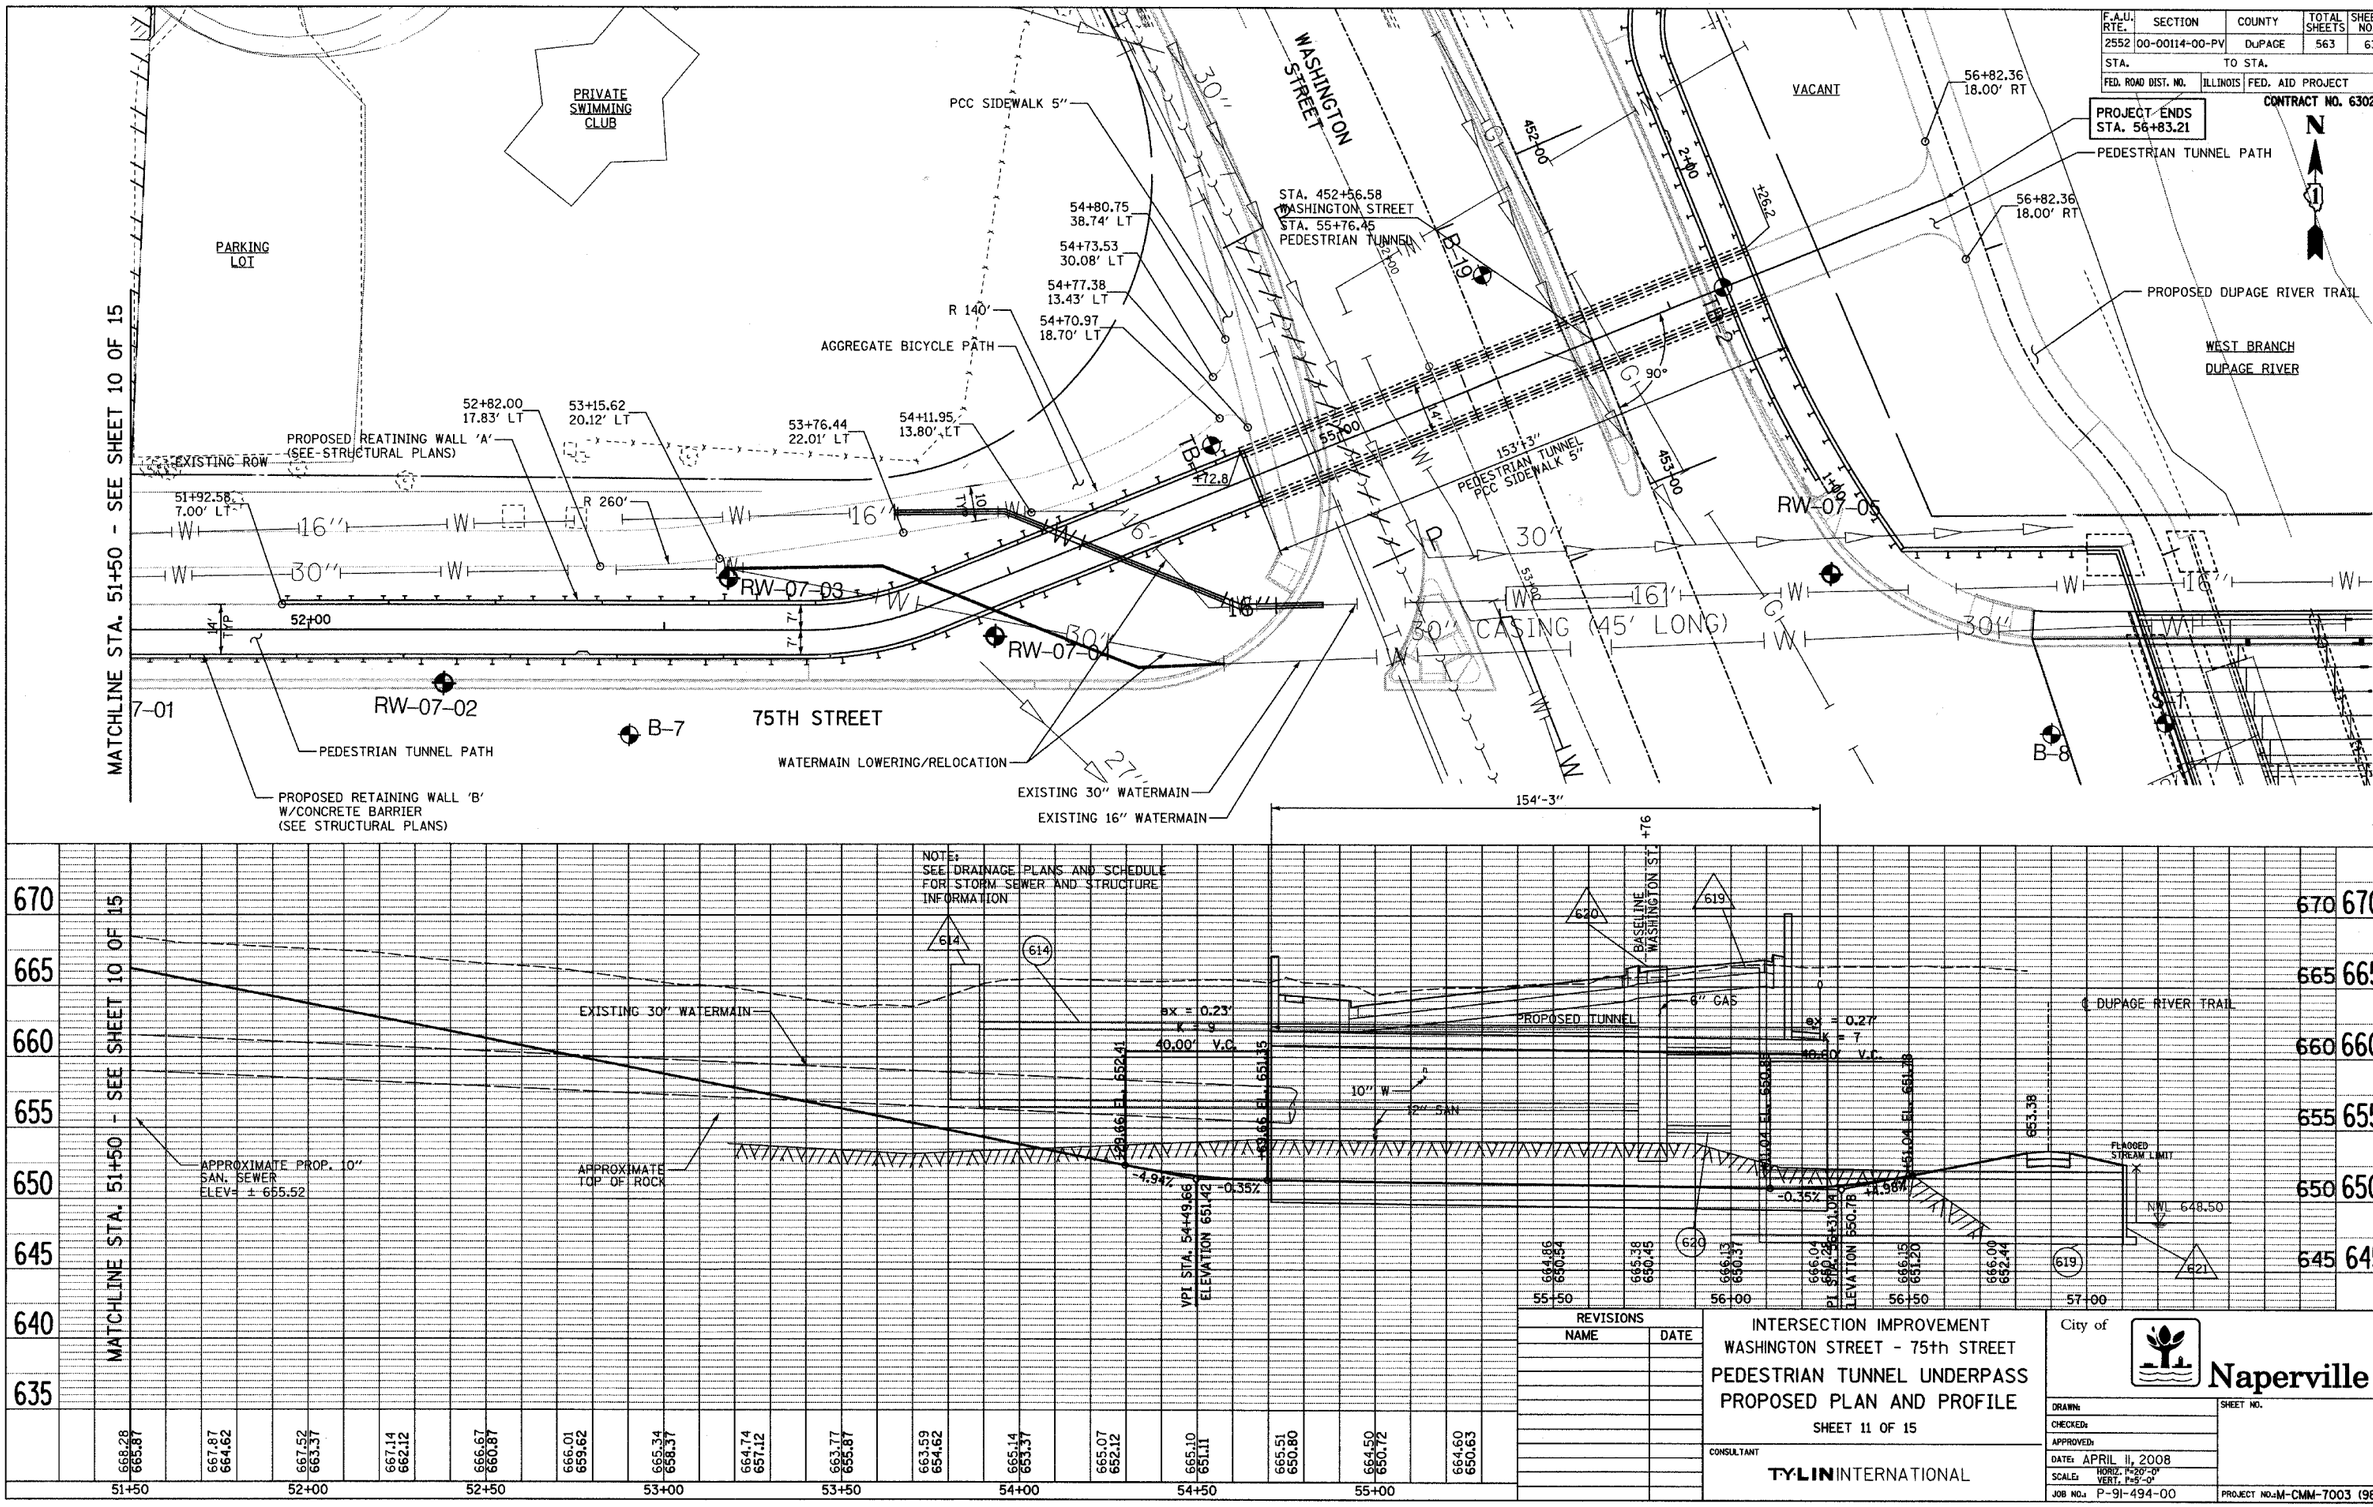

REVISIONS	
NAME	DATE

INTERSECTION IMPROVEMENT
WASHINGTON STREET - 75th STREET
PEDESTRIAN TUNNEL UNDERPASS
PROPOSED PLAN AND PROFILE
SHEET 11 OF 15

CONSULTANT
TYLIN INTERNATIONAL

City of Naperville

DRAWN:
CHECKED:
APPROVED:
DATE: APRIL 11, 2008
SCALE: HORIZ. 1"=20'-0" VERT. 1"=5'-0"
JOB NO.: P-91-494-00
SHEET NO.
PROJECT NO.: M-CMM-7003 (985)

p:\60241\road\75ppshtl.dgn
4/11/2008 10:13:32 AM