F.A.U. RTE.	SECTION	COUNTY	TOTAL SHEETS	SHEET NO.
2552	00-00114-00-PV	DuPAGE	563	64
STA.		TO STA.		
FED. ROAD DIST. NO.	ILLINOIS	FED. AID PROJECT		

CONTRACT NO. 63024

p:\60241\road\75push12.dgn

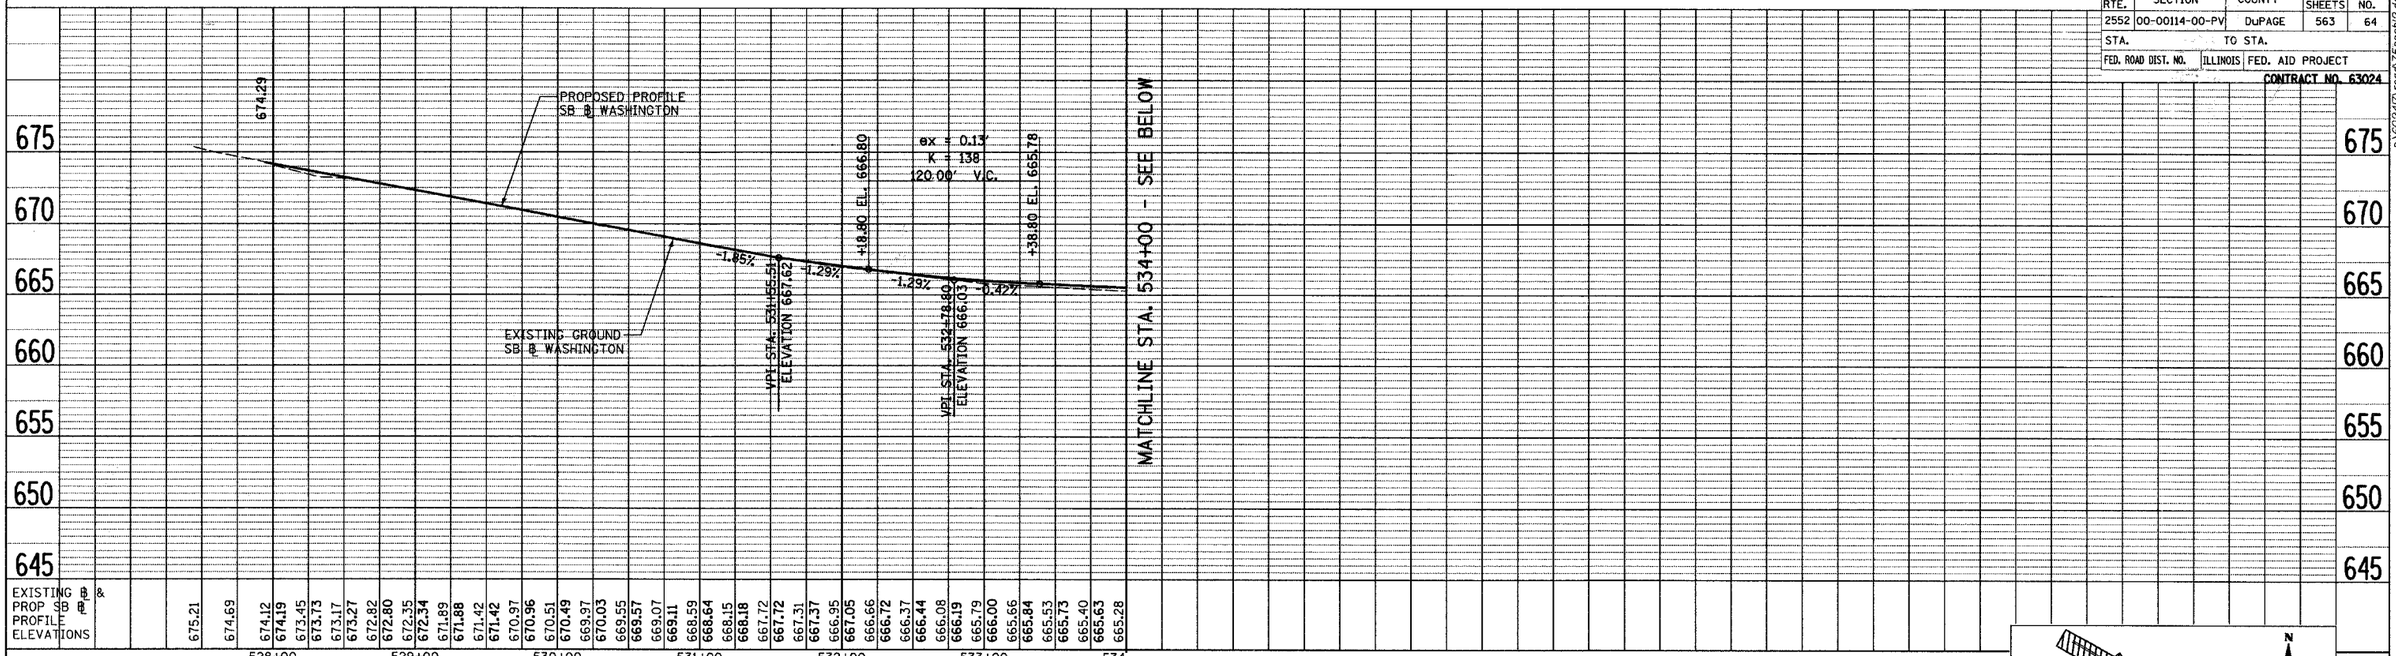

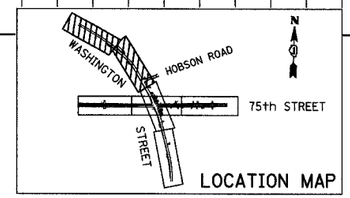

HORIZONTAL SCALE: 1" = 50'-0"

VERTICAL SCALE: 1" = 5'-0"

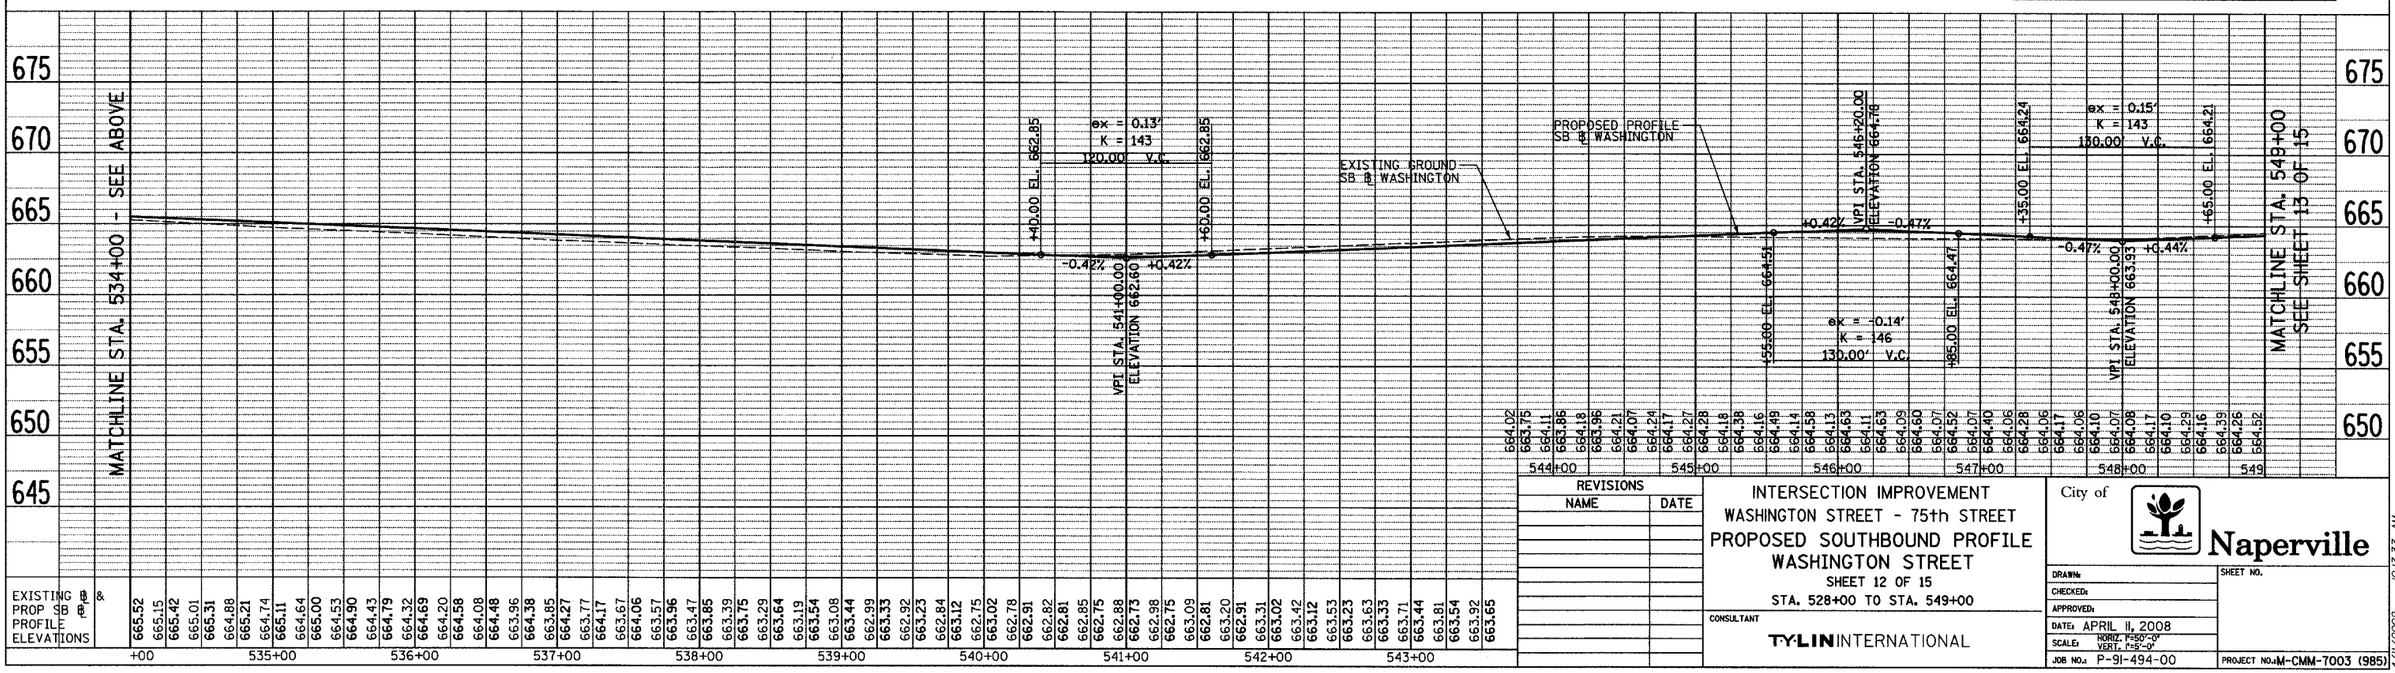

REVISIONS	
NAME	DATE

INTERSECTION IMPROVEMENT
WASHINGTON STREET - 75th STREET
PROPOSED SOUTHBOUND PROFILE
WASHINGTON STREET
SHEET 12 OF 15
STA. 528+00 TO STA. 549+00

CONSULTANT
TY·LIN INTERNATIONAL

City of Naperville

DRAWN:	
CHECKED:	
APPROVED:	
DATE: APRIL 11, 2008	
SCALE: HORIZ. F=50'-0" VERT. F=5'-0"	
JOB NO.: P-91-494-00	PROJECT NO.: M-CMM-7003 (985)

SHEET NO.

4/11/2008 10:33:33 AM

p:\60241\road\75push12.dgn 4/11/2008 10:13:32 AM