F.A. RTE. 2552	SECTION	COUNTY	TOTAL SHEETS	SHEET NO.
	00-0014-00-PV	DUPAGE	563	254
STA.		TO STA.		
FED. ROAD DIST. NO.	ILLINOIS	FED. AID PROJECT		

CONTRACT 63024

LEGEND

EXISTING	PROPOSED
	PROPOSED CURB AND CONSTRUCTION
E-WOOD POLE	PROPOSED-TYPE "A" MANHOLE
E-DPU-ELECTRIC PEDESTAL	PROPOSED-TYPE "E" MANHOLE
E-DPU-ELECTRIC TRANSFORMER	PROPOSED-TYPE "G" MANHOLE
E-DPU-ELECTRIC FACILITIES	PROPOSED-PVC DUCT BANK
E-CURB	PROPOSED-SWITCH GEAR VAULT
	PROPOSED-TRANSFORMER VAULT
	PROPOSED-DPU-E PEDESTAL

CONSTRUCTION NOTE:
1) ALL MANHOLE SHOWN HAVE 4-1' COLLARS AND 2 FRAME AND COVERS. MANHOLES CAN HAVE 1 OR 2 OPENING.
2) LOCATE, SUPPORT, AND PROTECT ALL UTILITIES AT ALL CROSSINGS, AND NEXT TO, AND PARALLEL WITH ALL EXCAVATED AREAS.
3) ROOT PRUNE ALL TREES SAVE AND PROTECT. PER 56270-150 AND 56270-160.

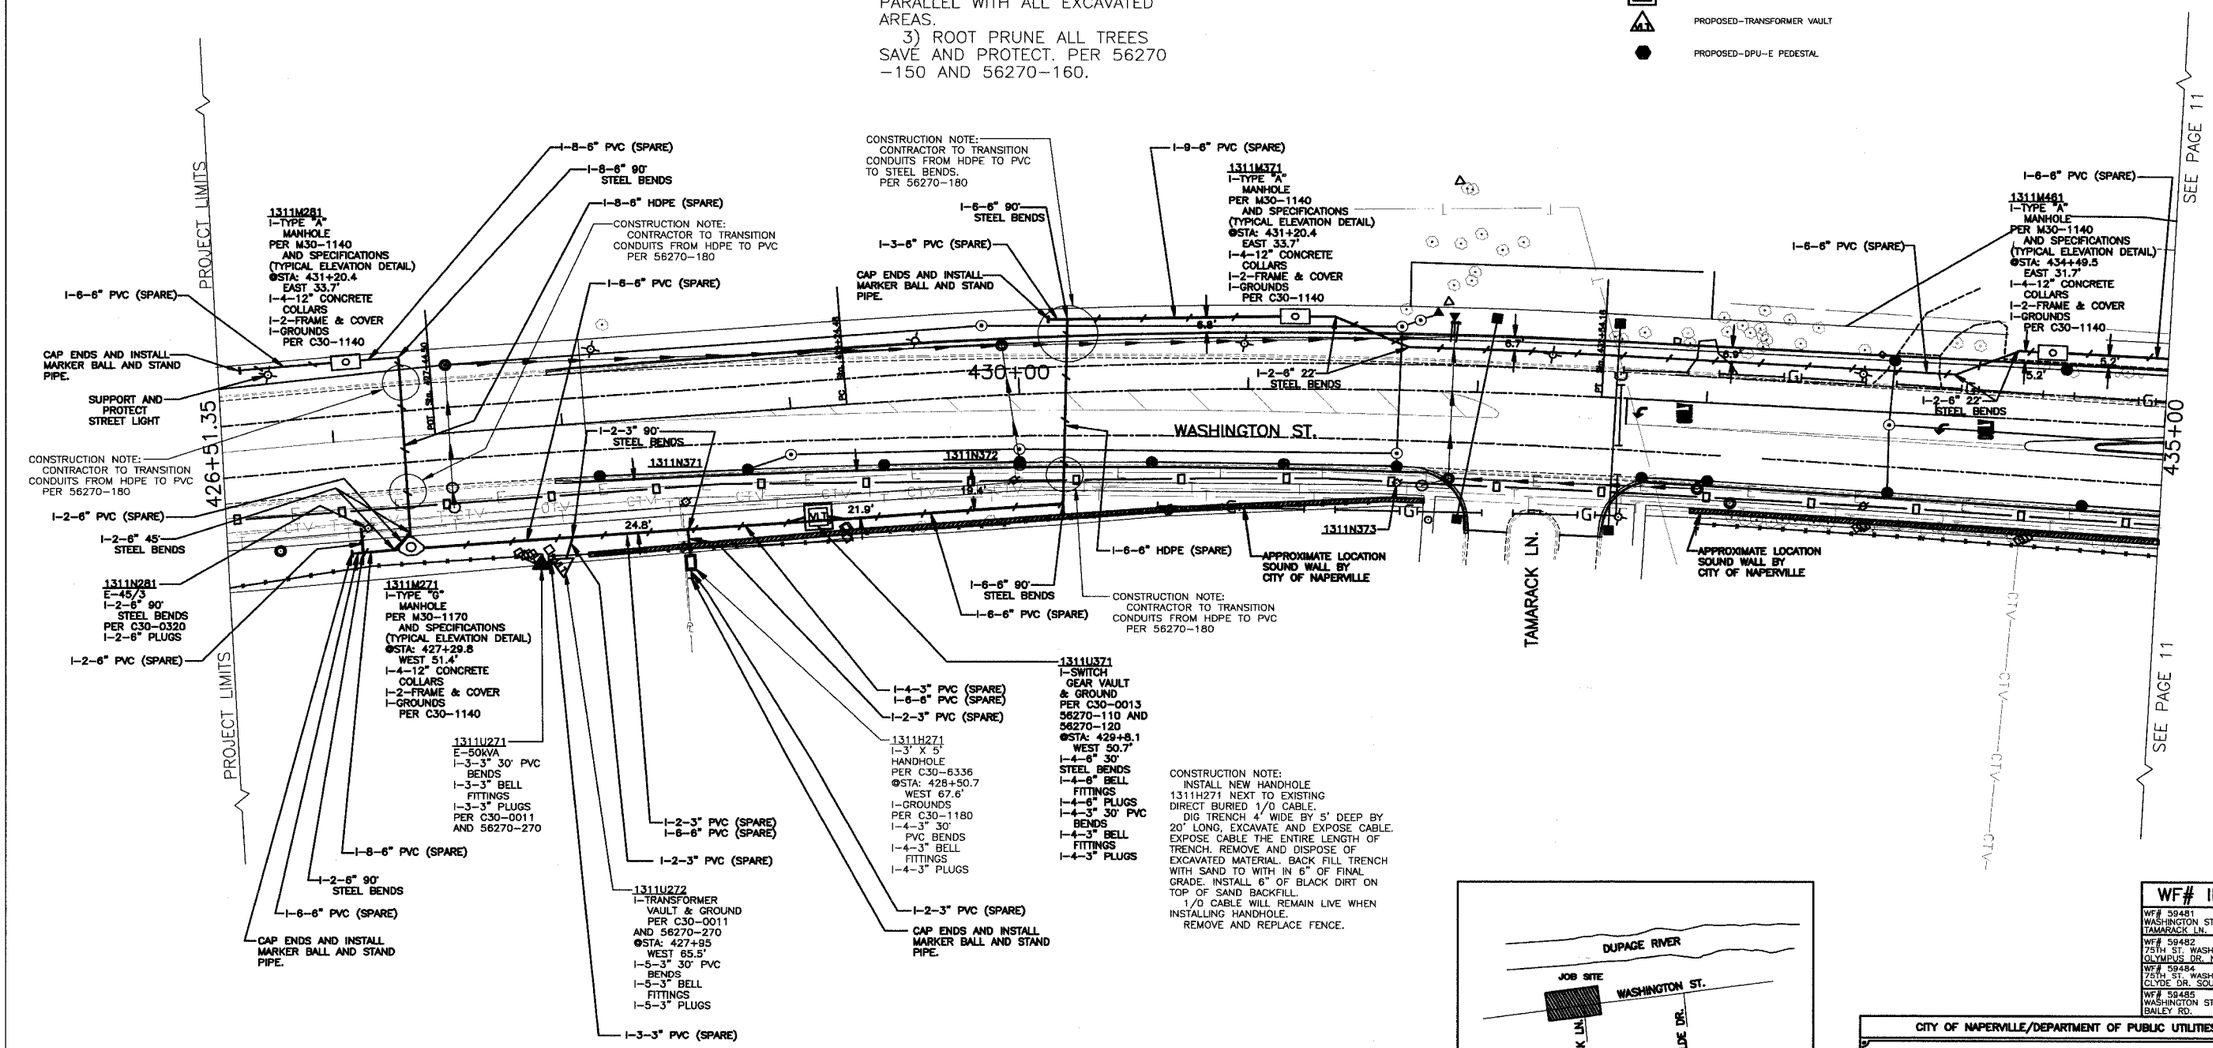

CONSTRUCTION NOTE:
INSTALL NEW HANDHOLE 1311H271 NEXT TO EXISTING DIRECT BURIED 1/0 CABLE.
DIG TRENCH 4' WIDE BY 5' DEEP BY 20' LONG, EXCAVATE AND EXPOSE CABLE. EXPOSE CABLE THE ENTIRE LENGTH OF TRENCH. REMOVE AND DISPOSE OF EXCAVATED MATERIAL. BACK FILL TRENCH WITH SAND TO WITH IN 6" OF FINAL GRADE. INSTALL 6" OF BLACK DIRT ON TOP OF SAND BACKFILL.
1/0 CABLE WILL REMAIN LIVE WHEN INSTALLING HANDHOLE.
REMOVE AND REPLACE FENCE.

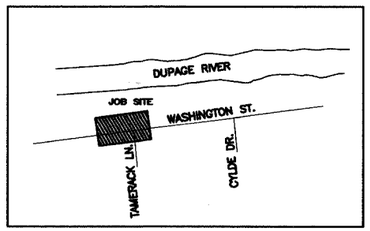

LOCATION MAP
N.T.S.

WF# INFORMATION

WF# 59481 WASHINGTON ST. 75TH TO TAMARACK LN.	JOB 1 EU-73
WF# 59482 75TH ST. WASHINGTON ST. TO OLYMPUS DR. NORTH SIDE	JOB 2 EU-73
WF# 59484 75TH ST. WASHINGTON ST. TO CLYDE DR. SOUTH SIDE	JOB 3 EU-73
WF# 59485 WASHINGTON ST. 75TH TO BAILEY RD.	JOB 4 EU-73

CITY OF NAPERVILLE/DEPARTMENT OF PUBLIC UTILITIES – ELECTRIC

CALL J.U.L.I.E. 48 HRS. PRIOR TO CONSTRUCTION

PROJECT TITLE: 75TH ST. AND WASHINGTON ST. ROAD IMPROVEMENTS		MAP NO.: 1311	CAD FILE: 0056270001C13.DWG
PROJECT DESCRIPTION: CONDUIT LAYOUT, WITHOUT SECTIONS		DRAWN BY: PM	PROJECT NO.: EU12-06-03 EU24
DATE: 4-01-09	WORK REQUEST NO. 56270	CHKD:	AT&T:
ISSUED		APRV:	COMPLETED BY:
ENGINEER: RPS		SCALE: 1"=30'	SHEET 13 OF 73
REVISION: 1 2 3			