F.A.U. ROUTE NO.	SECTION	COUNTY	TOTAL SHEETS	SHEET NO.
2552	*	DUPAGE	563	363
FED. ROAD DIST. NO.		ILLINOIS	FED. AID PROJECT-	

SHEET NO. - 49
50 - SHEETS

* 00-00114-00-PV CONTRACT NO. 63024

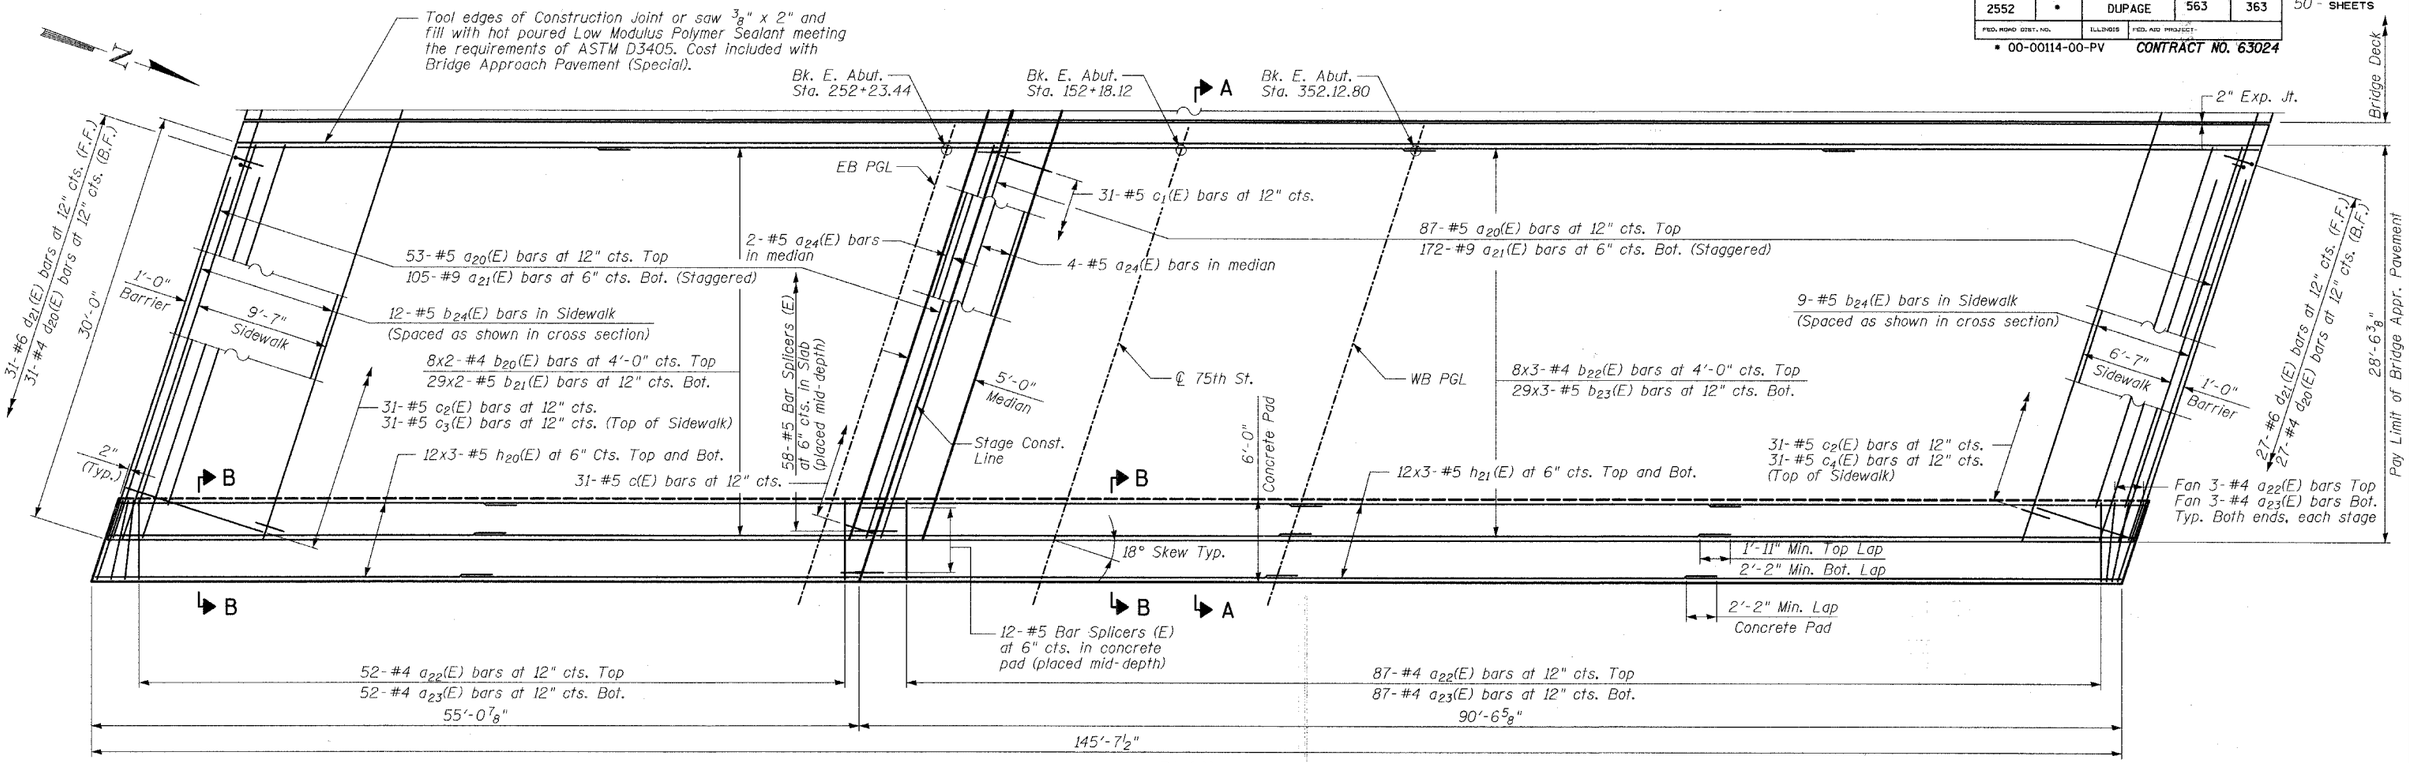

PLAN

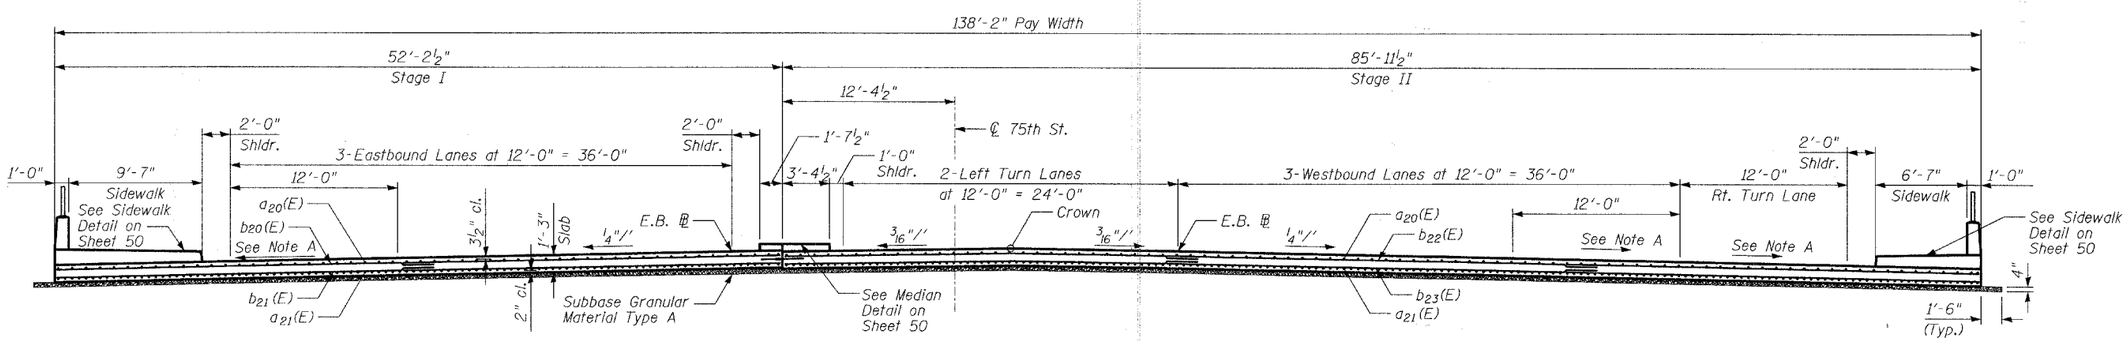

CROSS SECTION THRU APPROACH PAVEMENT

(Looking West at Rt. Angle to Baseline)

Note A:
Varies 1/4"/' to 5/16"/'

NOTES:

1. With the approval of the Engineer, the contractor will be permitted to reduce the paving widths by substituting a Longitudinal Construction Joint with tie bars, as shown in Standard 420401, in lieu of the Specified Sawed Longitudinal Joint.
2. Bars indicated thus 31x2-#5 indicates 31 lines of bars with 2 lengths per line.
3. The cost of tie bars, expansion joint, preformed joint seal, polyethylene bond breaker, reinforcement bars, sidewalk, median, the concrete pad (including reinforcement), 4" granular subbase and excavation shall be included in the cost of Bridge Approach Pavement (Special).
4. See Sheet 50 for Sections A-A and B-B.
5. F.F. denotes Front Face
6. B.F. denotes Back Face

TY·LIN INTERNATIONAL

DESIGNED	- DE
CHECKED	- SP
DRAWN	- DE
CHECKED	- SP

REVISIONS	
NAME	DATE

EAST APPROACH PAVEMENT LAYOUT

75th STREET OVER THE
WEST BRANCH OF THE DUPAGE RIVER
FAP 369
SECTION 00-00114-00-PV STA. 151+38.03
DUPAGE COUNTY
S.N. 022-3118