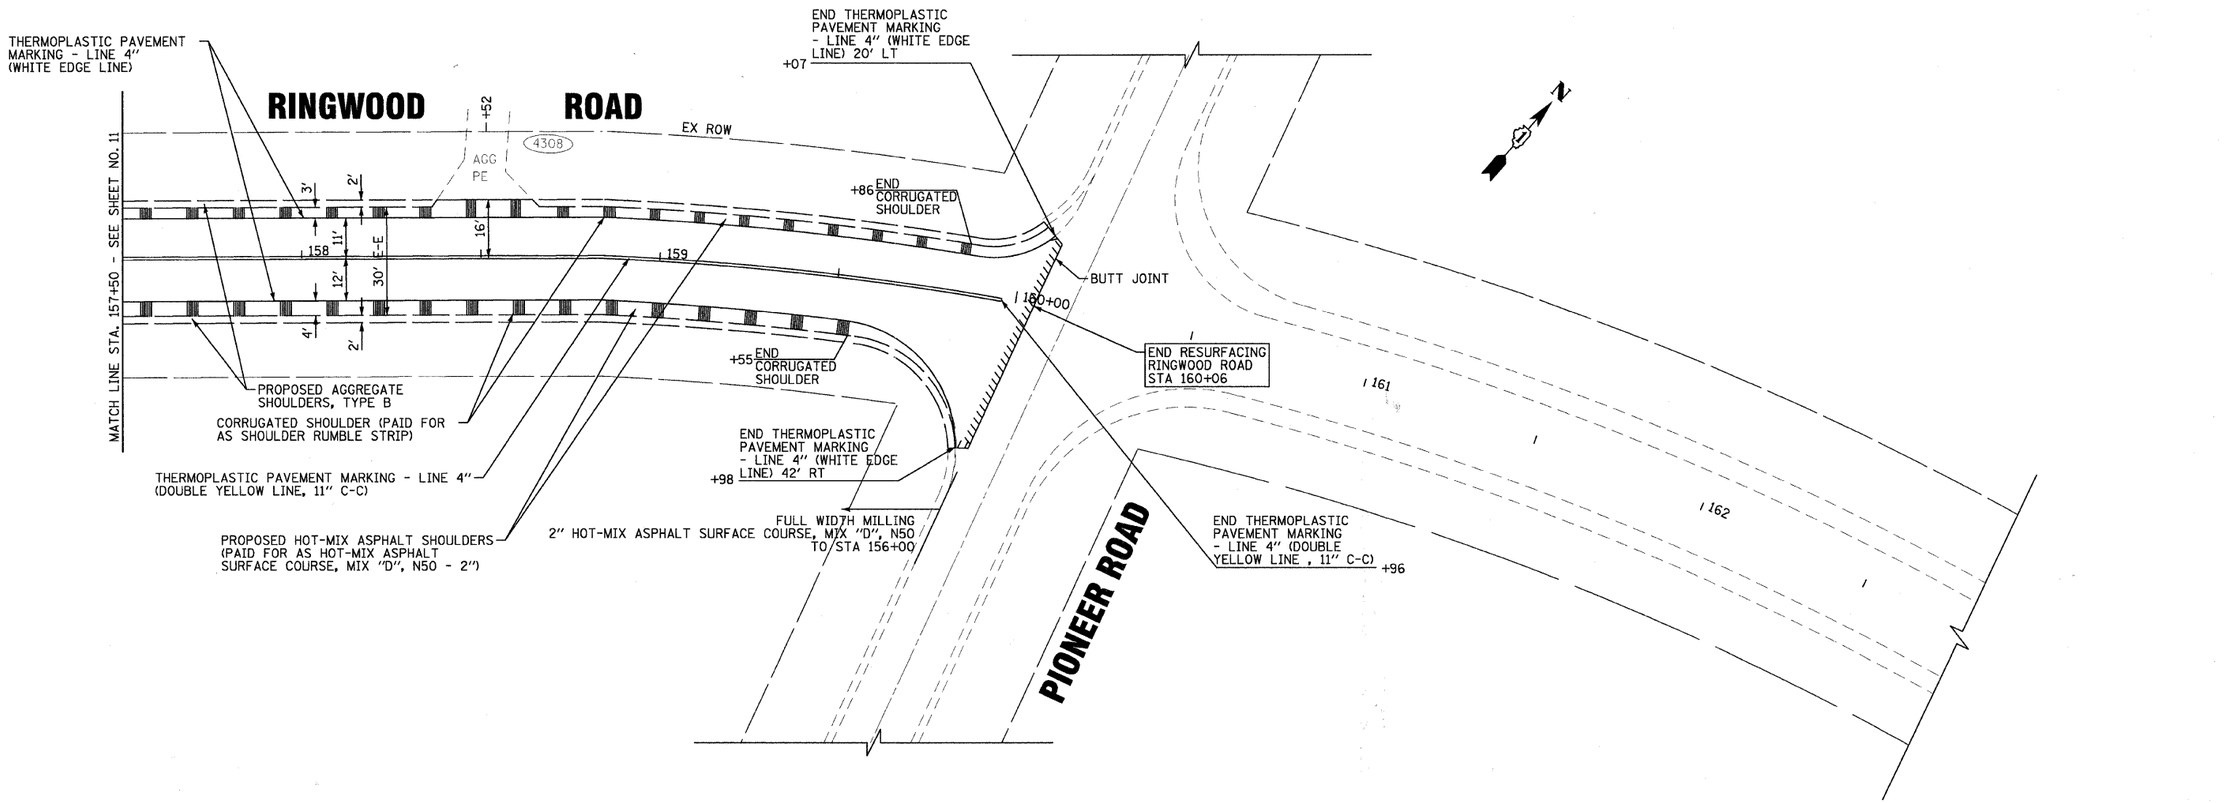

*F.A.U. 0166 RINGWOOD ROAD AND F.A.U. 4083 BARNARD MILL ROAD

COPYRIGHT © 2008,BY BAXTER & WOODMAN, INC.
STATE OF ILLINOIS PROFESSIONAL DESIGN FIRM
LICENSE NO.- 184-001313 EXPIRES 4/30/2009
...\plotdrive\XDS_9600.drv
...\Ringwood\DGN\185006-ringborn.dgn
i:\ringw\185006-ringborn.plt\cadd-survey\drawings\dgns\185006-P6.sht
6/27/2008 8:09:03 AM
418cjc

BAXTER & WOODMAN Consulting Engineers	USER NAME = 418cjc	DESIGNED - RWL	REVISED -5/28/08 - IDOT REVIEW	**VILLAGE OF RINGWOOD, ILLINOIS RINGWOOD ROAD AND BARNARD MILL ROAD STP (LAPP) IMPROVEMENTS**	**PLAN – RINGWOOD ROAD**
		DRAWN - CJC	REVISED -6/27/08 - IDOT REVIEW		
	FILE NAME = 280006-P6.sht	CHECKED - RWL	REVISED -		SCALE: 1" = 20' STA. 157+50 TO STA. 160+06
	PLOT DATE = 6/27/2008	DATE - 3/28/08	REVISED -		

F.A. RTE.	SECTION	COUNTY	TOTAL SHEETS	SHEET NO.
*	08-00002-00-RS	McHENRY	24	12
FED. ROAD DIST. NO.		CONTRACT NO. 63056		
C-91-225-08	ILLINOIS	FED. AID PROJECT M-8003(961)		