ROUTE NO.	SECTION	COUNTY	TOTAL SHEETS	SHEET NO.
VAR	*	VAR	66	37
FED. ROAD DIST. NO. 4	ILLINOIS	FED. AID PROJECT		

*** D4 SCOUR MITIGATION 2006**

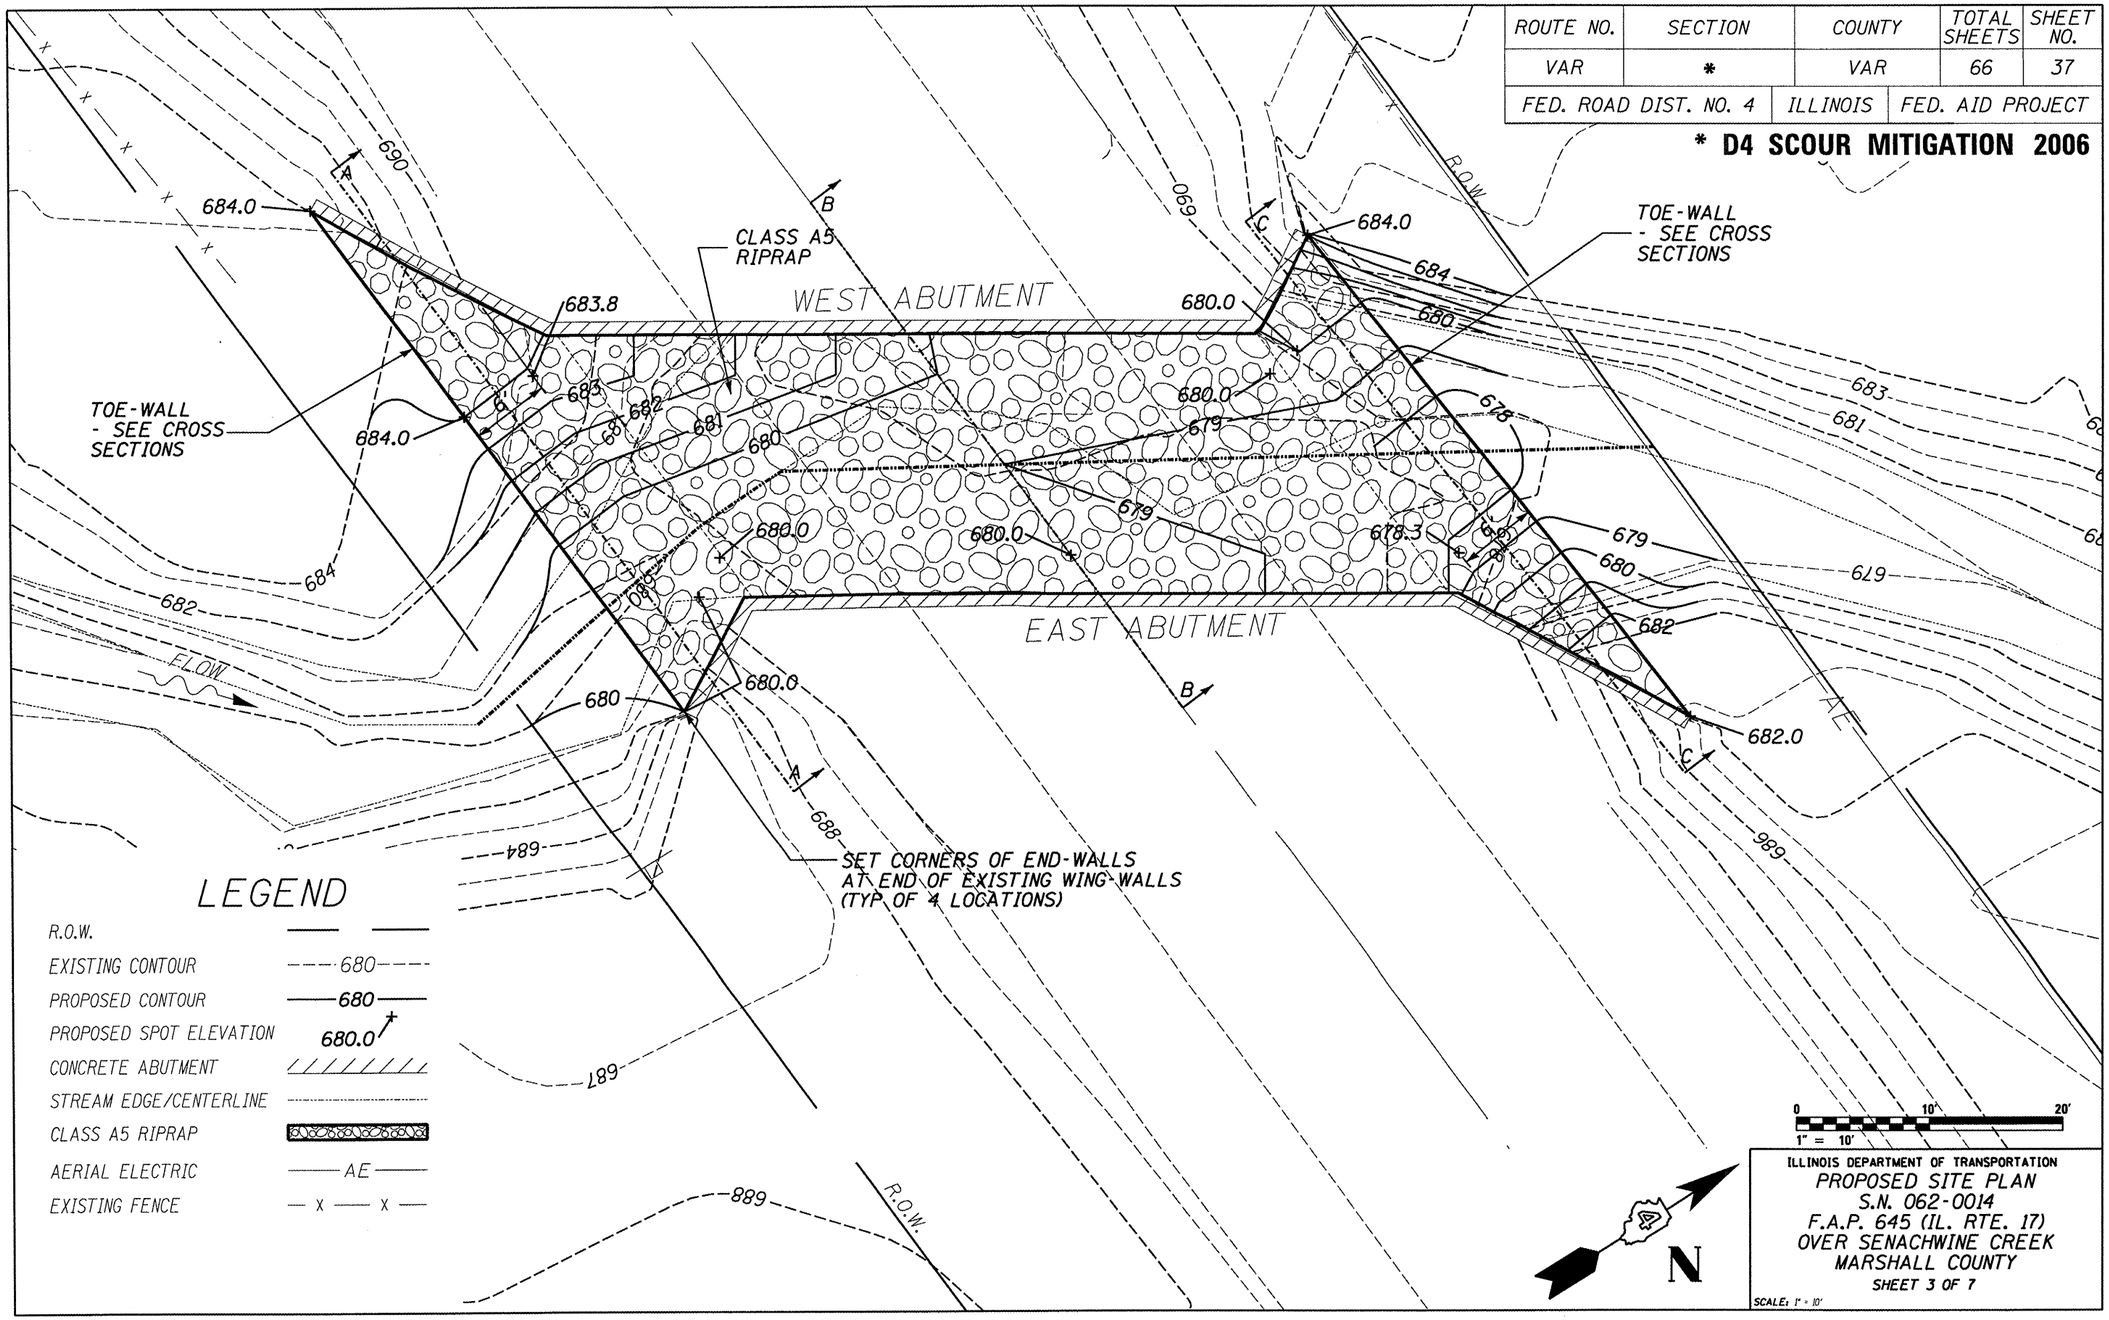

ILLINOIS DEPARTMENT OF TRANSPORTATION
PROPOSED SITE PLAN
S.N. 062-0014
F.A.P. 645 (IL. RTE. 17)
OVER SENACHWINE CREEK
MARSHALL COUNTY
SHEET 3 OF 7
SCALE: 1" = 10'

MAURER & STUTZ, INC.
ENGINEERS SURVEYORS