| F.A.P | SECTION | COUNTY | TOTAL | SHEET NO. |
|---|---|---|---|---|
| 721• | 114BR-2• | DE WITT | 64 | 49 |
| STA. 673+50.00 | | TO STA.673+71.70 | | |
| FED. ROAD DIST. NO. | ILLINOIS | FED. AID PROJECT | | |

•F.A.P. 760
•SECTION 124BR-1
CONTRACT NO. 70014

FINAL SURVEY — NOTE BOOK — NO. — SURVEYED — PLOTTED — TEMPLATE — AREAS — AREAS CHECKED — BY — DATE

ORIGINAL SURVEY — NOTE BOOK — NO. — SURVEYED — PLOTTED — TEMPLATE — AREAS — AREAS CHECKED — BY — DATE

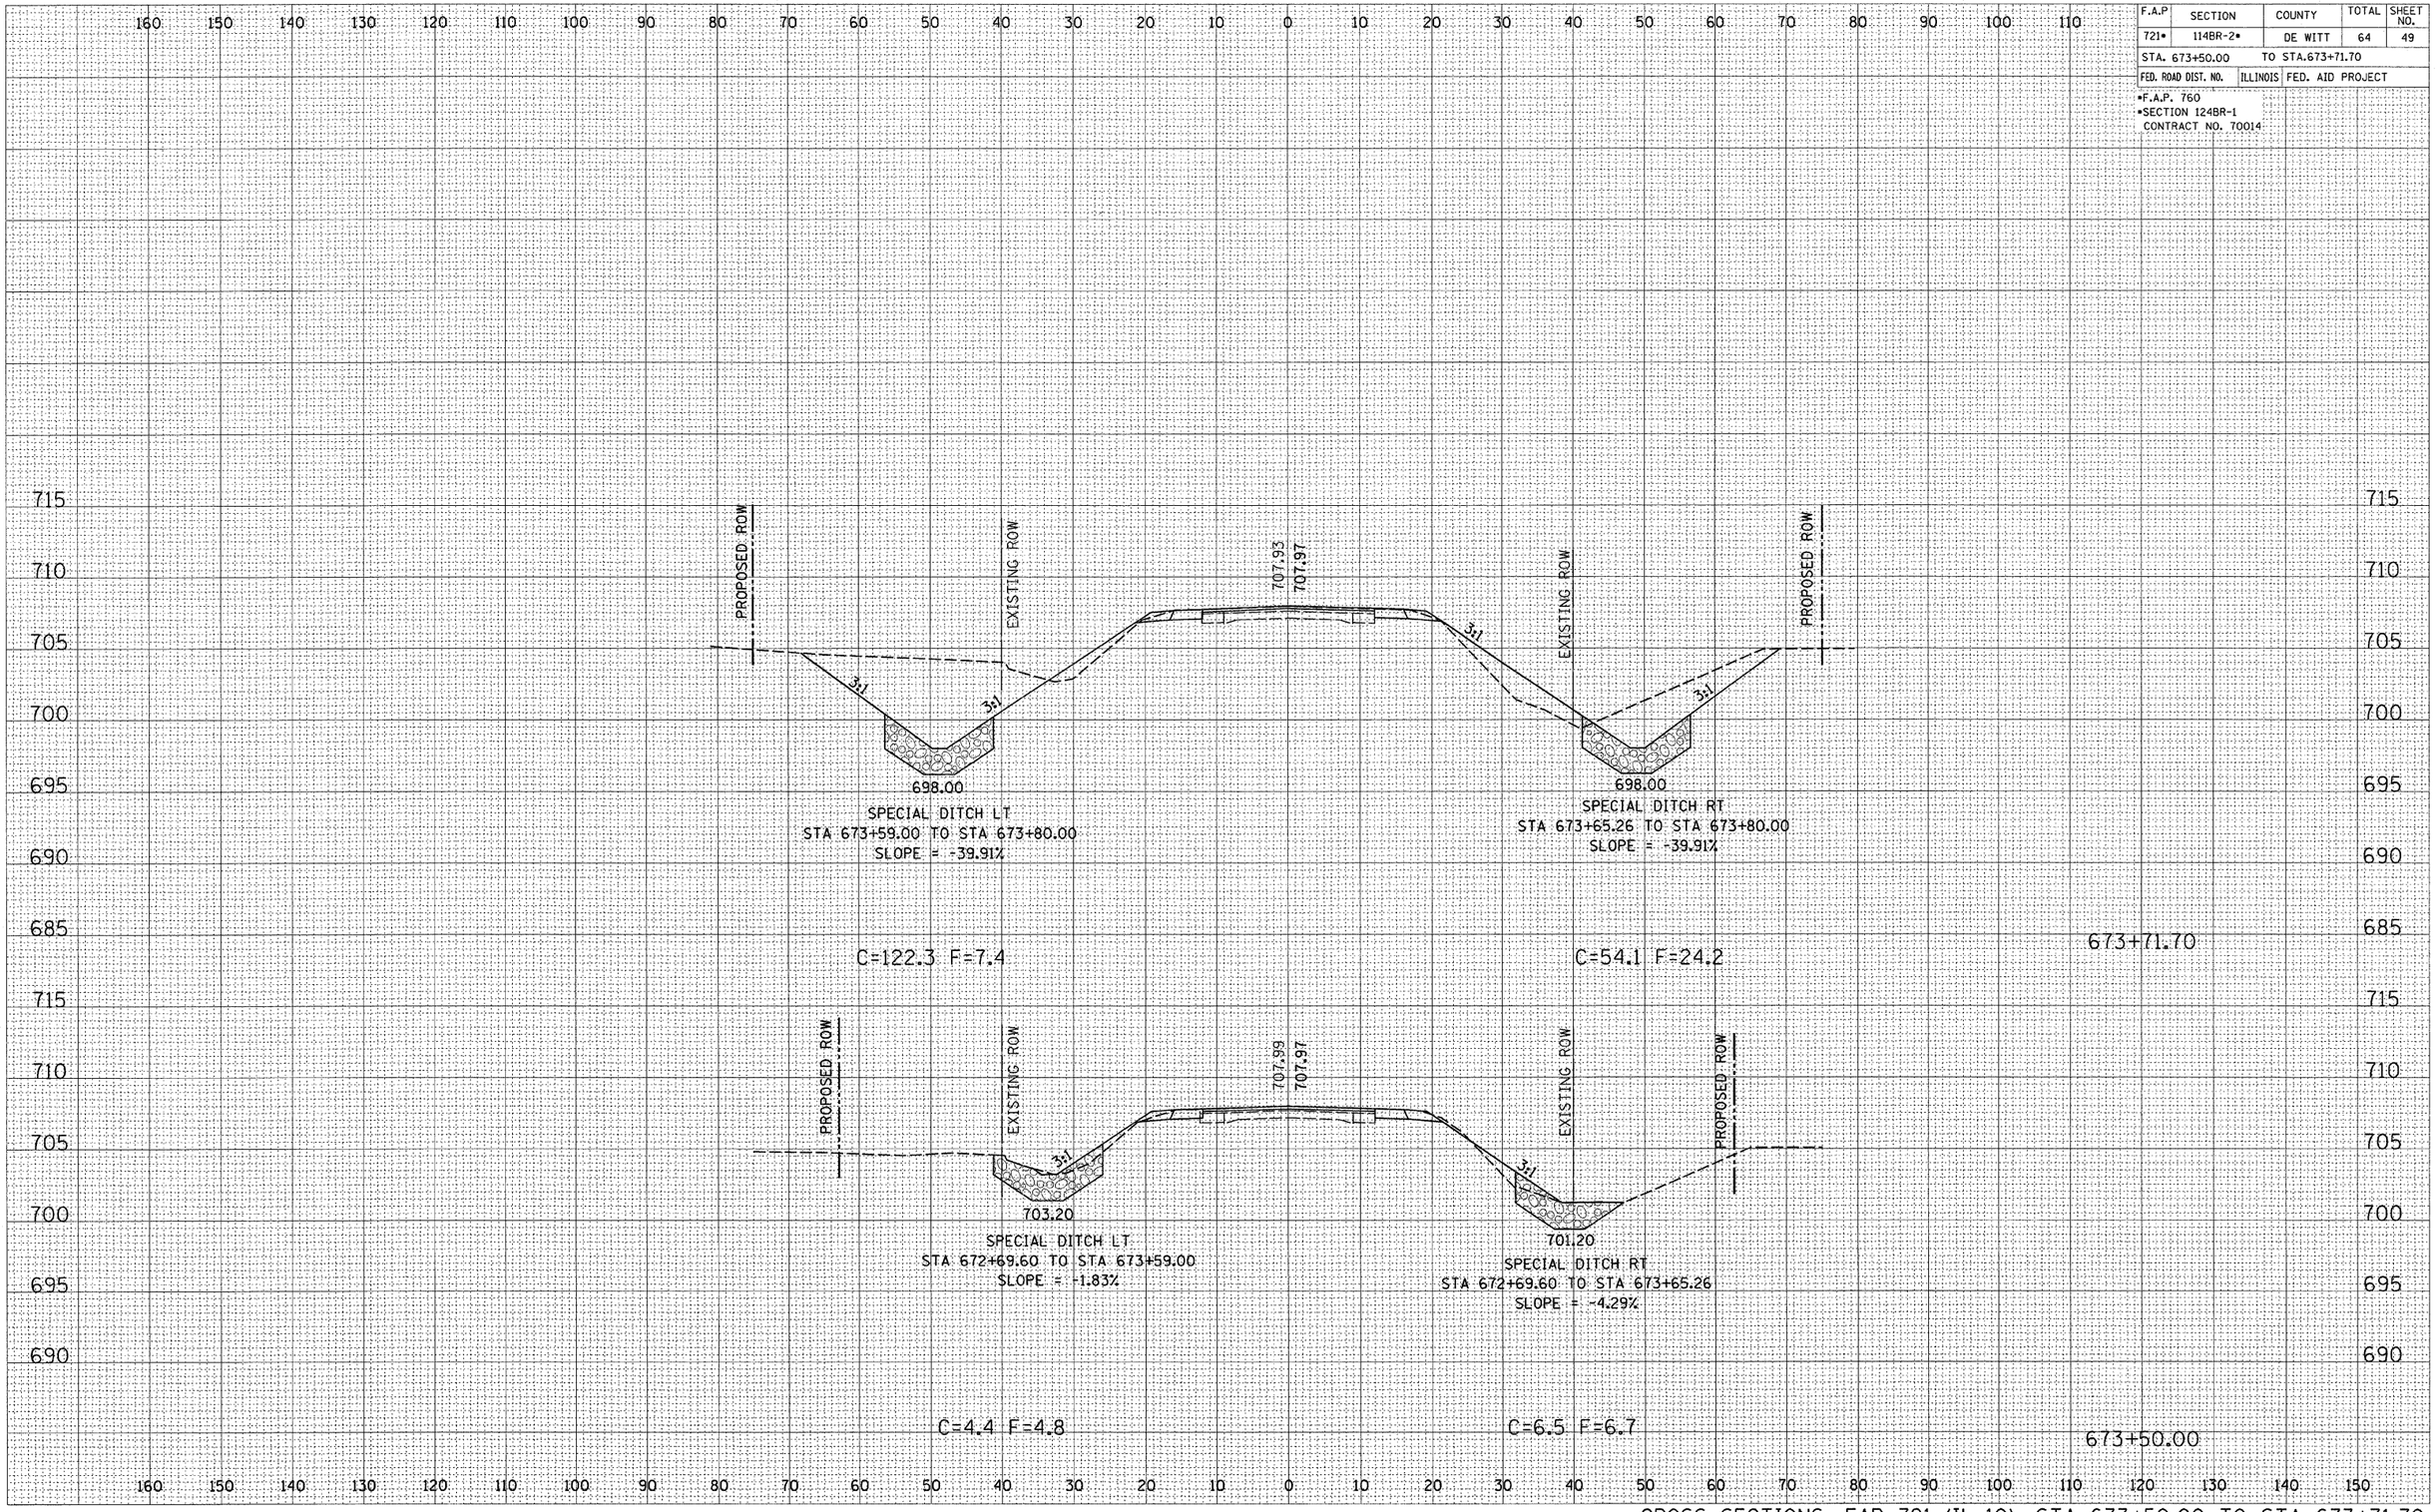


CROSS SECTIONS, FAP 721 (IL-10), STA 673+50.00 TO STA 673+71.70