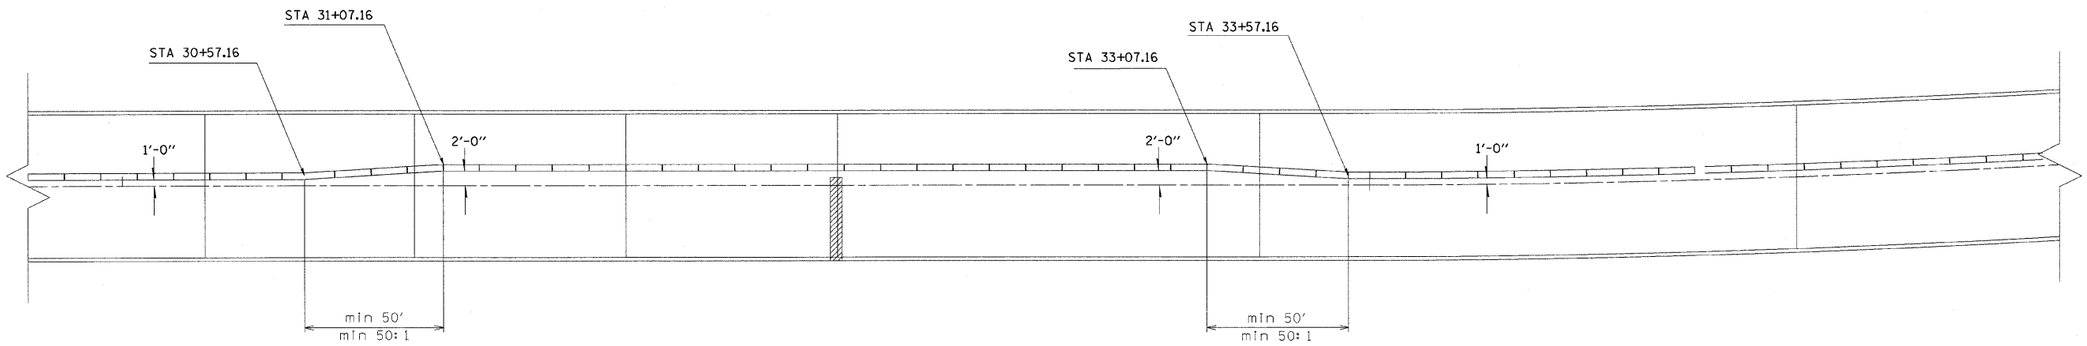

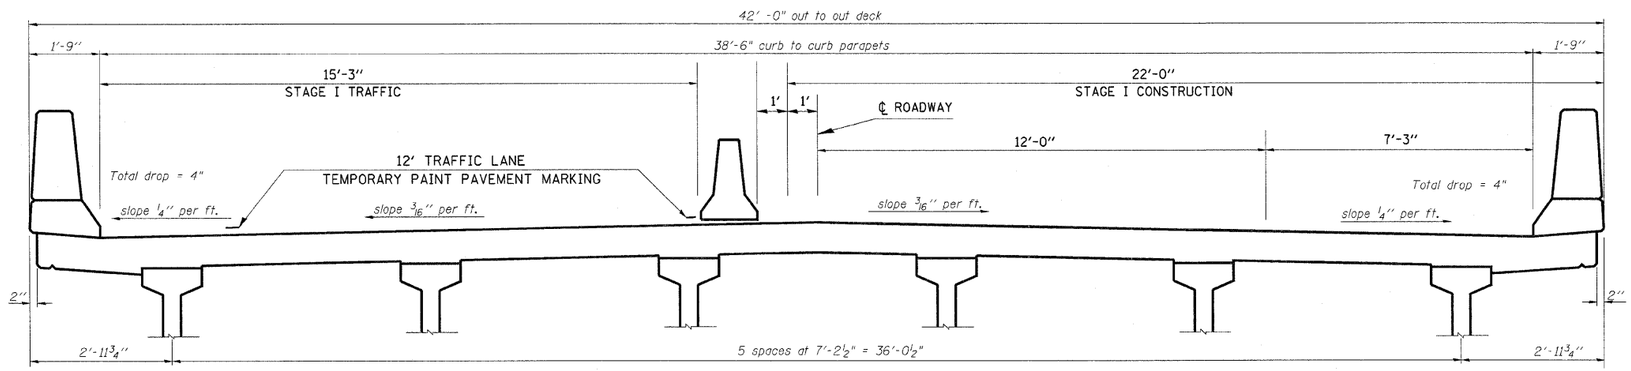

CROSS SECTION AT PIER 1

(Looking East)

FILE NAME = c:\projects\74328b\shtstgconst_74328.dgn	USER NAME = teasleyak	DESIGNED -	REVISED -	STATE OF ILLINOIS DEPARTMENT OF TRANSPORTATION	STAGE ONE CONSTRUCTION DETAILS AT PIER 1	F.A.S RTE.	SECTION	COUNTY	TOTAL SHEETS	SHEET NO.
		DRAWN -	REVISED -			1807	D7 BRIDGE REPAIRS 09-2	LAWRENCE	22	6
	PLOT SCALE = 20.0000 ' / IN.	CHECKED -	REVISED -						CONTRACT NO. 74328	
	PLOT DATE = 7/11/2008	DATE -	REVISED -		SCALE: SHEET NO. OF SHEETS STA. TO STA.	FED. ROAD DIST. NO.	ILLINOIS	FED. AID PROJECT		