F.A.U. RTE.	SECTION	COUNTY	TOTAL SHEETS	SHEET NO.
3887	96-00159-00-CH	KANE	70	10
STA. 89+79.30		TO STA.103+00.00		
FED. ROAD DIST. NO.	ILLINOIS	FED. AID PROJECT		

CONTRACT NO.: 83943

GRAPHIC SCALE

METERS: 20 0 20 40 60 80 100

FEET: 50 0 50 100 150 200 250

N

PLAN — SURVEYED / PLOTTED / DRAWN / CHECKED / NOTE BOOK / NO. / CADD FILE NAME / BY / DATE

PROFILE — SURFACED / PLOTTED / DRAWN / CHECKED / NOTE BOOK / NO. / STRUCTURE NO(S) / BY / DATE

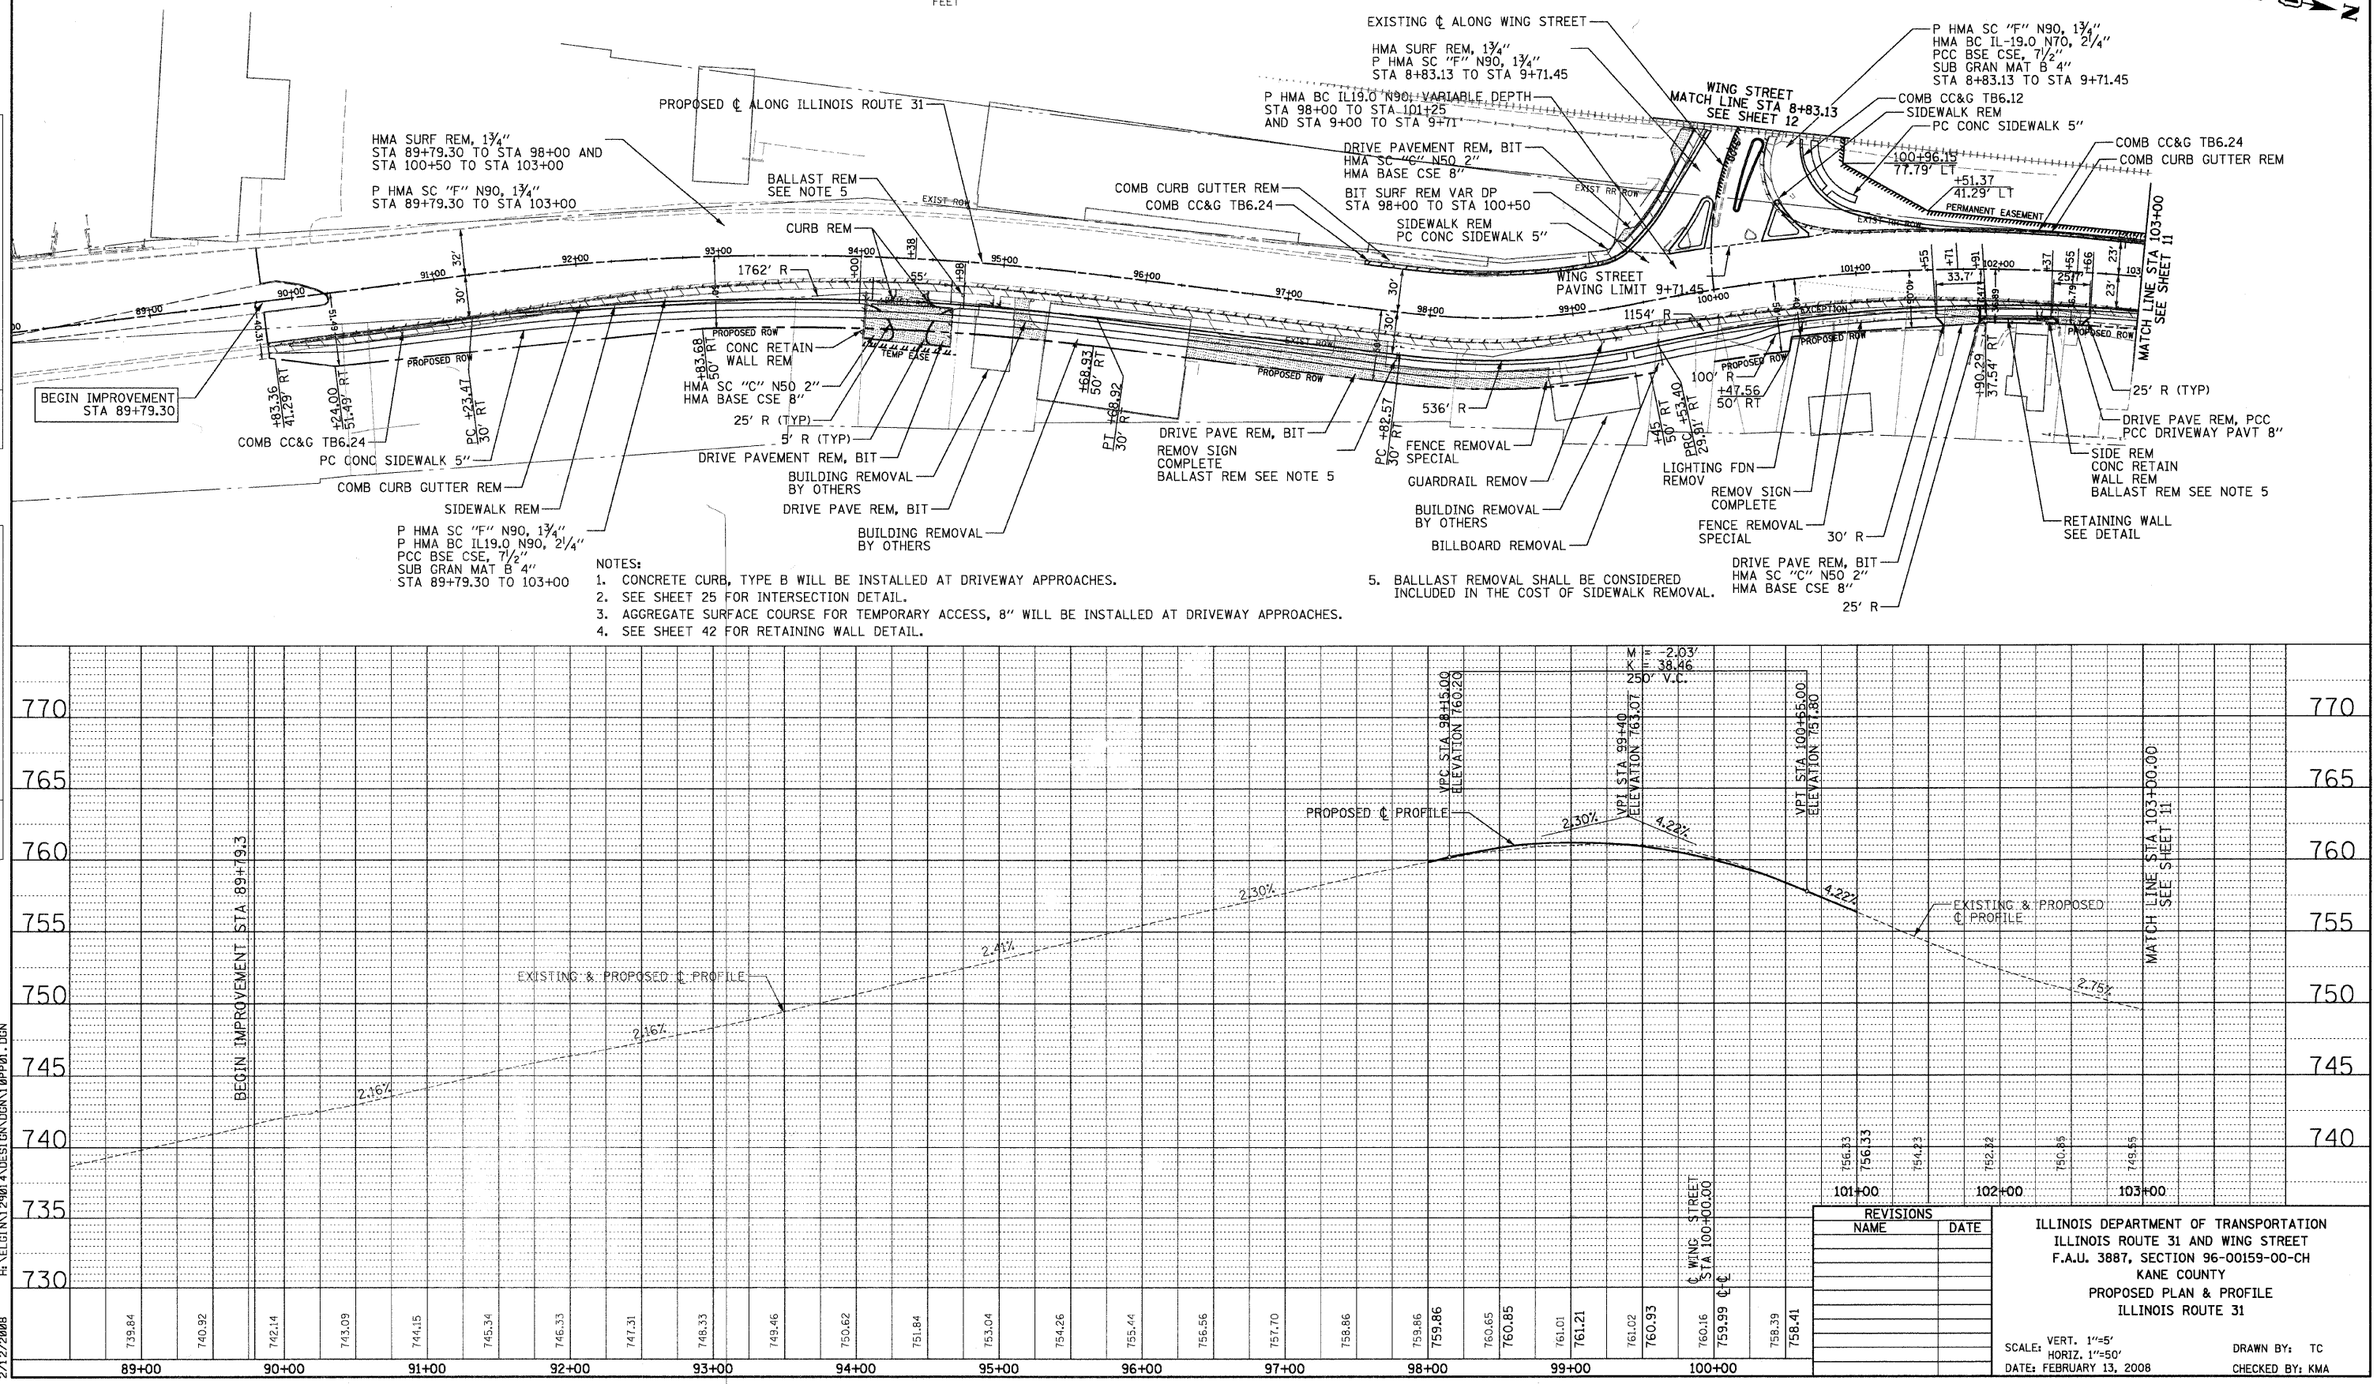

NOTES:
1. CONCRETE CURB, TYPE B WILL BE INSTALLED AT DRIVEWAY APPROACHES.
2. SEE SHEET 25 FOR INTERSECTION DETAIL.
3. AGGREGATE SURFACE COURSE FOR TEMPORARY ACCESS, 8" WILL BE INSTALLED AT DRIVEWAY APPROACHES.
4. SEE SHEET 42 FOR RETAINING WALL DETAIL.
5. BALLLAST REMOVAL SHALL BE CONSIDERED INCLUDED IN THE COST OF SIDEWALK REMOVAL.

REVISIONS	
NAME	DATE

ILLINOIS DEPARTMENT OF TRANSPORTATION
ILLINOIS ROUTE 31 AND WING STREET
F.A.U. 3887, SECTION 96-00159-00-CH
KANE COUNTY
PROPOSED PLAN & PROFILE
ILLINOIS ROUTE 31

SCALE: VERT. 1"=5'
HORIZ. 1"=50'
DRAWN BY: TC
DATE: FEBRUARY 13, 2008
CHECKED BY: KMA

H:\ELGIN\129014\DESIGN\DGN\BPP01.DGN
2/12/2008