F.A. RTE.	SECTION	COUNTY	TOTAL SHEETS	SHEET NO.
FAP734	98-00480-00-BR 03-00522-00-TL	WINNEBAGO	62	19
STA. _____	TO STA. _____			
FED. ROAD DIST. NO. _	ILLINOIS	FED. AID PROJECT		

SPAFFORDS SUBDIVISION

N

LOT 12 | LOT 9 | LOT 8 | LOT 7 | LOT 6 | LOT 5 | LOT 4 | LOT 3 | LOT 2 | LOT 20 | LOT 21

JOSEPH BEHR & SONS, INC
1100 SEMINARY
206C544A

JOSEPH BEHR & SONS, INC
602 LEWIS
206C530

JOSEPH BEHR & SONS, INC
608 LEWIS
206C526

JOSEPH BEHR & SONS, INC
612 LEWIS
206C526

JOSEPH BEHR & SONS, INC
622 LEWIS
206C524

JOSEPH BEHR & SONS, INC
626 LEWIS
206C523

AMCORE INVESTMENT GROUP
618 LEWIS 206C525

CHICAGO TITLE LAND TRUST CO.
630 LEWIS 206652IA

MANHOLE #3
STA 3+17.28
PROP. SAN. MH 5' DIA
TF 713.8+/-
FL 698.67 E
FL 697.27 NW/SE
(SEE STD. SHT. #62)

MANHOLE #4
STA 4+69.98
PROP. SAN (9" DIA. OUTSIDE DROP) MH 5' DIA
TF 720.72+/-
FL 699.22 E
FL 699.12 W
FL 711.52+/- N (UPPER)
FL 700.72 N (LOWER DROP)
CONNECT 9" FROM NORTH
(SEE STD. SHT. #62)

MANHOLE #5
STA 7+34.18
PROP. SAN. MH 5' DIA
TF 722.00+/-
FL 700.10 E
FL 700.00 W
(SEE STD. SHT. #62)

SEWER TRENCH AT EXIST. GROUND LINE SHALL NOT EXCEED 6' WIDE, THEREBY SALVAGING EXIST. CURB AND GUTTER. ANY SIDEWALK, DRIVEWAY, ETC. REQUIRING REMOVAL SHALL BE INCIDENTAL TO THE SAN SEWER 24". AREA SHALL BE SEEDED AND PAID FOR AS SEEDING, CLASS 1 (SPECIAL)

TEMP. UTILITY EASEMENT

PERMANENT UTILITY EASEMENT

3RD ST

STREET

GRASS

BIT. PVT.

447' EXIST. VCP SAN SEWER 9" @ 2.75%

232.5' OF 24" SAN

139°-58'-38"

90°-59'-32"

89°-0'-28"

180°-0'-0"

153' SAN SEWER 24" @ 0.30%

264' SAN SEWER 24" @ 0.30%

273' SAN SEWER 24" @ 0.30%

6' BIT. PATCH

PLUG 9"

FILL MH

EXIST. CURB & GUTTER (LEWIS STREET)

LEWIS ST

EXIST. R-O-W

30.75'± TO BC

22'

44'

50'

123' VCP SAN SEWER 12" (ABANDON)

300' VCP SAN SEWER 9" @ 0.92% (ABANDON)

EXIST. SAN. MH 022-048

EXIST. SAN. MH 022-049

EXIST. SAN. MH 022-053

PROP. CL FOR FUTURE WESTBOUND LEWIS ST. LANES (2)

PROP. CL FOR FUTURE EASTBOUND LEWIS ST. LANES (2)

PERMANENT UTILITY EASEMENT

TEMP. UTILITY EASEMENT

FILL MH

JOSEPH BEHR & SONS, INC
1100 SEMINARY
206C544A

KEITH CREEK

EXIST. 450' SAN SEWER 24" (ABANDON)

MATCHLINE WITH SHEET #20

0 50' 100'

SANITARY SEWER MAIN PIPE AND JOINT SPECIFICATIONS

PIPE MATERIAL & SPECS - PVC SDR 35, CELL CLASS, 12454-B (ASTM 3034)

JOINT MATERIAL & SPECS - PUSH ON JOINTS (ASTM D3212) W/ ELASTOMERIC SEALS (ASTM F477)

SANITARY SEWER ABANDONMENT

SEWER ABANDONMENT (SERVICES, MAINLINES AND MANHOLES) SHALL BE DONE IN ACCORDANCE WITH DISTRICT STANDARDS

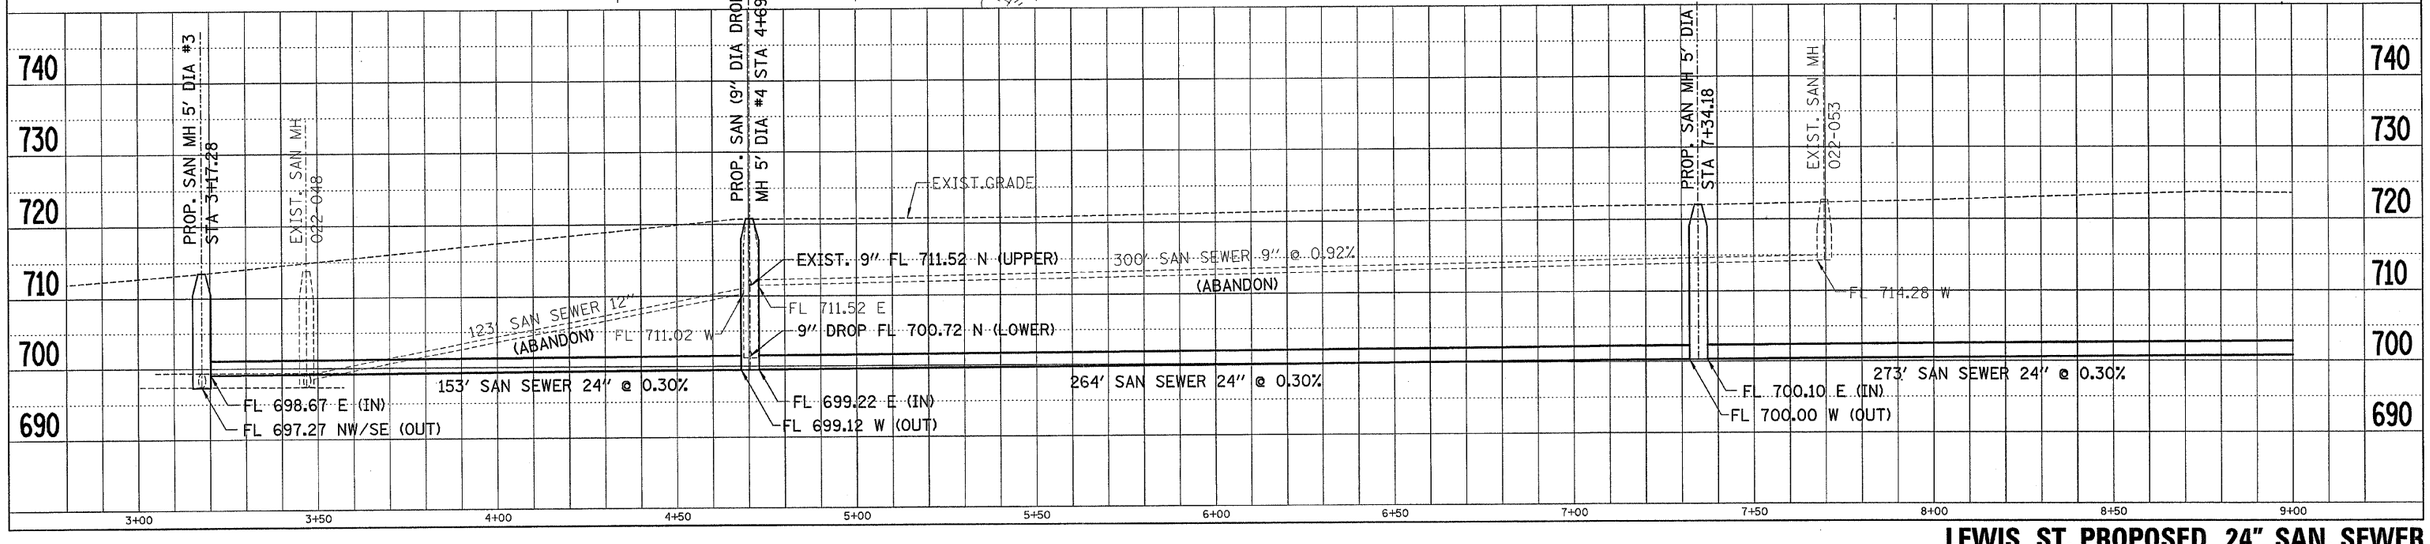

LEWIS ST. PROPOSED 24" SAN. SEWER

S.TRANS.1158D03.P207003.LEWIS-ST-SEWER 7.DGN WHA #1158D03