CONTRACT NO. 94533

F.A.P. RTE.	SECTION	COUNTY	TOTAL SHEETS	SHEET NO.
781	1YRS, 2ZRS-1	CRAWFORD	378	11
STA.		TO STA.		
FED. ROAD DIST. NO.		ILLINOIS	FED. AID PROJECT	

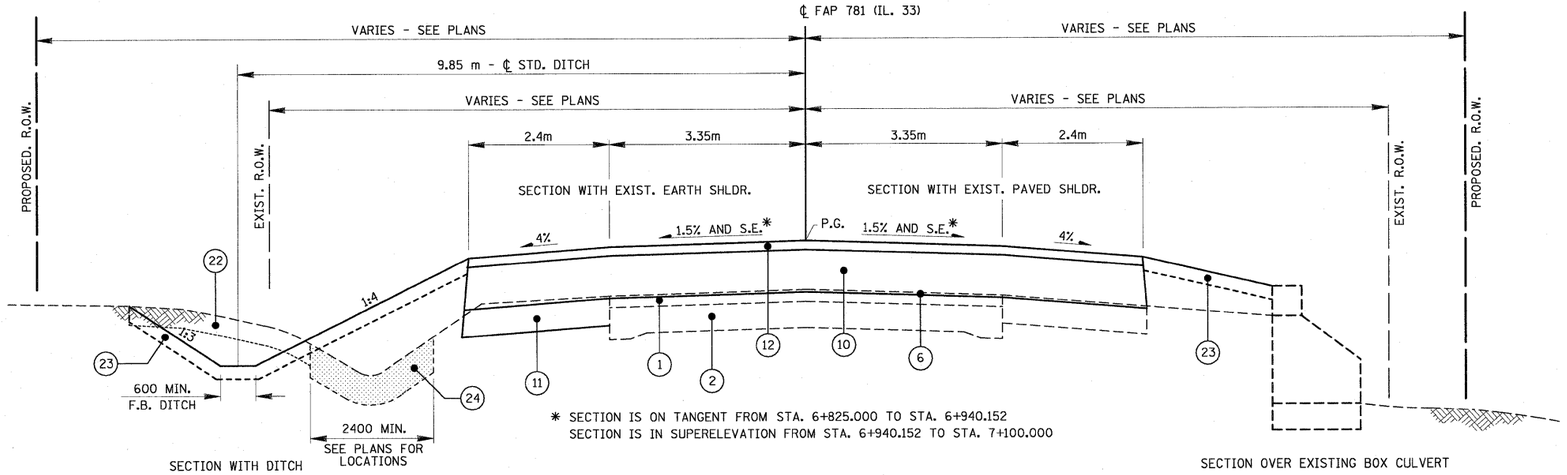

TYPICAL RTE. 33 RURAL SECTION - VERTICAL REALIGNMENT

STA. 6+825.000 TO STA. 7+100.000

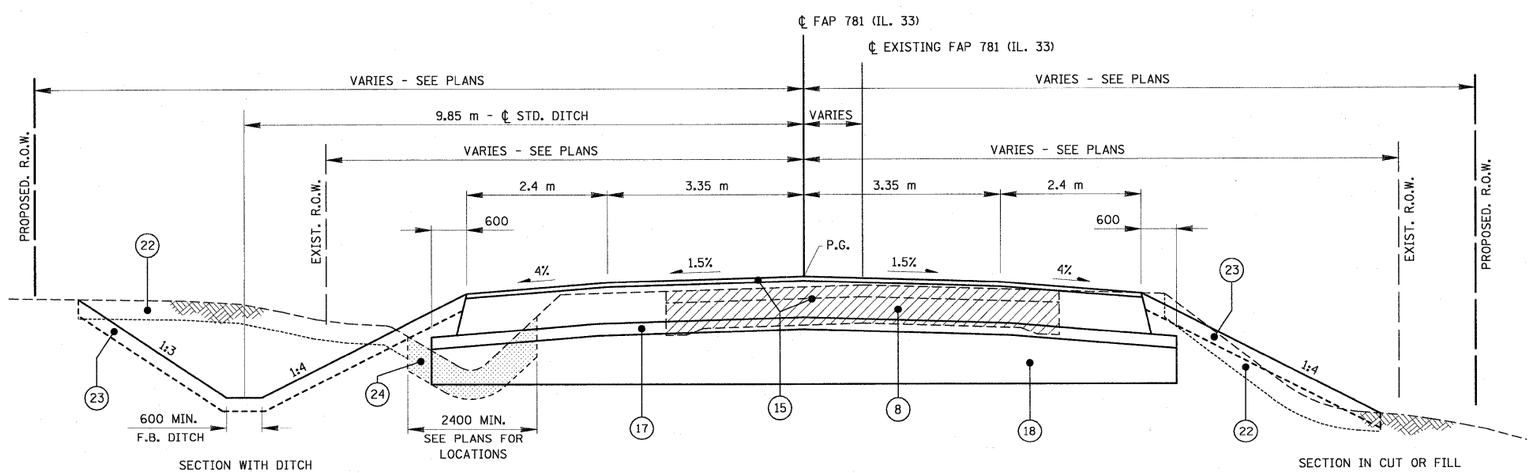

TYPICAL RTE. 33 RURAL SECTION - RECONSTRUCTION

STA. 13+143.500 TO STA. 13+750.733 (BK)

LEGEND

1. EXISTING BITUMINOUS SURFACE
2. EXISTING P.C. CONCRETE BASE
3. EXISTING EARTH SHOULDER
4. EXISTING CONCRETE CURB AND GUTTER
5. EXISTING CONCRETE SIDEWALK
6. M4400715 - HOT-MIX ASPHALT SURFACE REMOVAL, 15mm
   M4400725 - HOT-MIX ASPHALT SURFACE REMOVAL, 25mm
   M4400740 - HOT-MIX ASPHALT SURFACE REMOVAL, 40mm
7. M4400950 - HOT-MIX ASPHALT SURFACE REMOVAL, VARIABLE DEPTH
8. M4402000 - PAVEMENT REMOVAL
9. M4402050 - SIDEWALK REMOVAL
10. M3552100 - HOT-MIX ASPHALT BASE COURSE, VARIABLE DEPTH
11. M4820550 - HOT-MIX ASPHALT SHOULDERS, 150mm
12. M4063340 - HOT-MIX ASPHALT SURFACE COURSE, MIX "D", N70 (38mm)
13. M4062135 - LEVELING BINDER (MACHINE METHOD), N70 (19mm)
14. M4063080 - HOT-MIX ASPHALT BINDER COURSE, IL-19.0, N50 (VARIABLE DEPTH)
15. M4075350 - HOT-MIX ASPHALT PAVEMENT (FULL DEPTH), 350mm (312mm BASE COURSE, 38mm SURFACE COURSE)
16. M3530200 - PORTLAND CEMENT CONCRETE BASE COURSE, 200mm
17. M3111100 - SUB-BASE GRANULAR MATERIAL, TYPE B, 100mm
18. M3101500 - LIME
    M3100300 - PROCESSING LIME STABILIZED SOIL MIXTURE, 300mm
19. M4810150 - AGGREGATE SHOULDERS, TYPE B 150mm
20. M6060700 - COMBINATION CONCRETE CURB & GUTTER, TYPE B-15.60
21. M4240100 - P.C. CONCRETE SIDEWALK, 100mm
22. MX032553 - TOPSOIL EXCAVATION
23. MX032879 - TOPSOIL PLACEMENT
24. M2021200 - REMOVAL AND DISPOSAL OF UNSUITABLE MATERIAL
25. MZ034730 - MODULAR RETAINING WALL SYSTEM
26. PROPOSED STORM SEWER TRUNKLINE

REVISIONS	
NAME	DATE
L.W.J.	03/19/08

ILLINOIS DEPARTMENT OF TRANSPORTATION

TYPICAL SECTIONS
F.A.P. 781

SCALE NO SCALE DRAWN BY KOJ
DATE MARCH 20, 2008 CHECKED BY RGH

H. M. & G. NO. 4420

PLOT DATE = 3/20/2008
FILE NAME = H:\4420\70009_typsec.dgn

HENRY, MEISENHEIMER & GENDE, INC., 1075 LAKE RD., P.O. BOX 70, CARLYLE, ILLINOIS 62231 (618)-594-3711 WWW.HMGENGINEERS.COM