CONTRACT NO. 97352

F.A.P. RTE.	SECTION	COUNTY	TOTAL SHEETS	SHEET NO.
793	05-00025-00-TL 07-00025-01-TL	MADISON	127	95

STA. 249+00.00 TO STA. 249+73.03

FED. ROAD DIST. NO. | ILLINOIS | FED. AID PROJECT

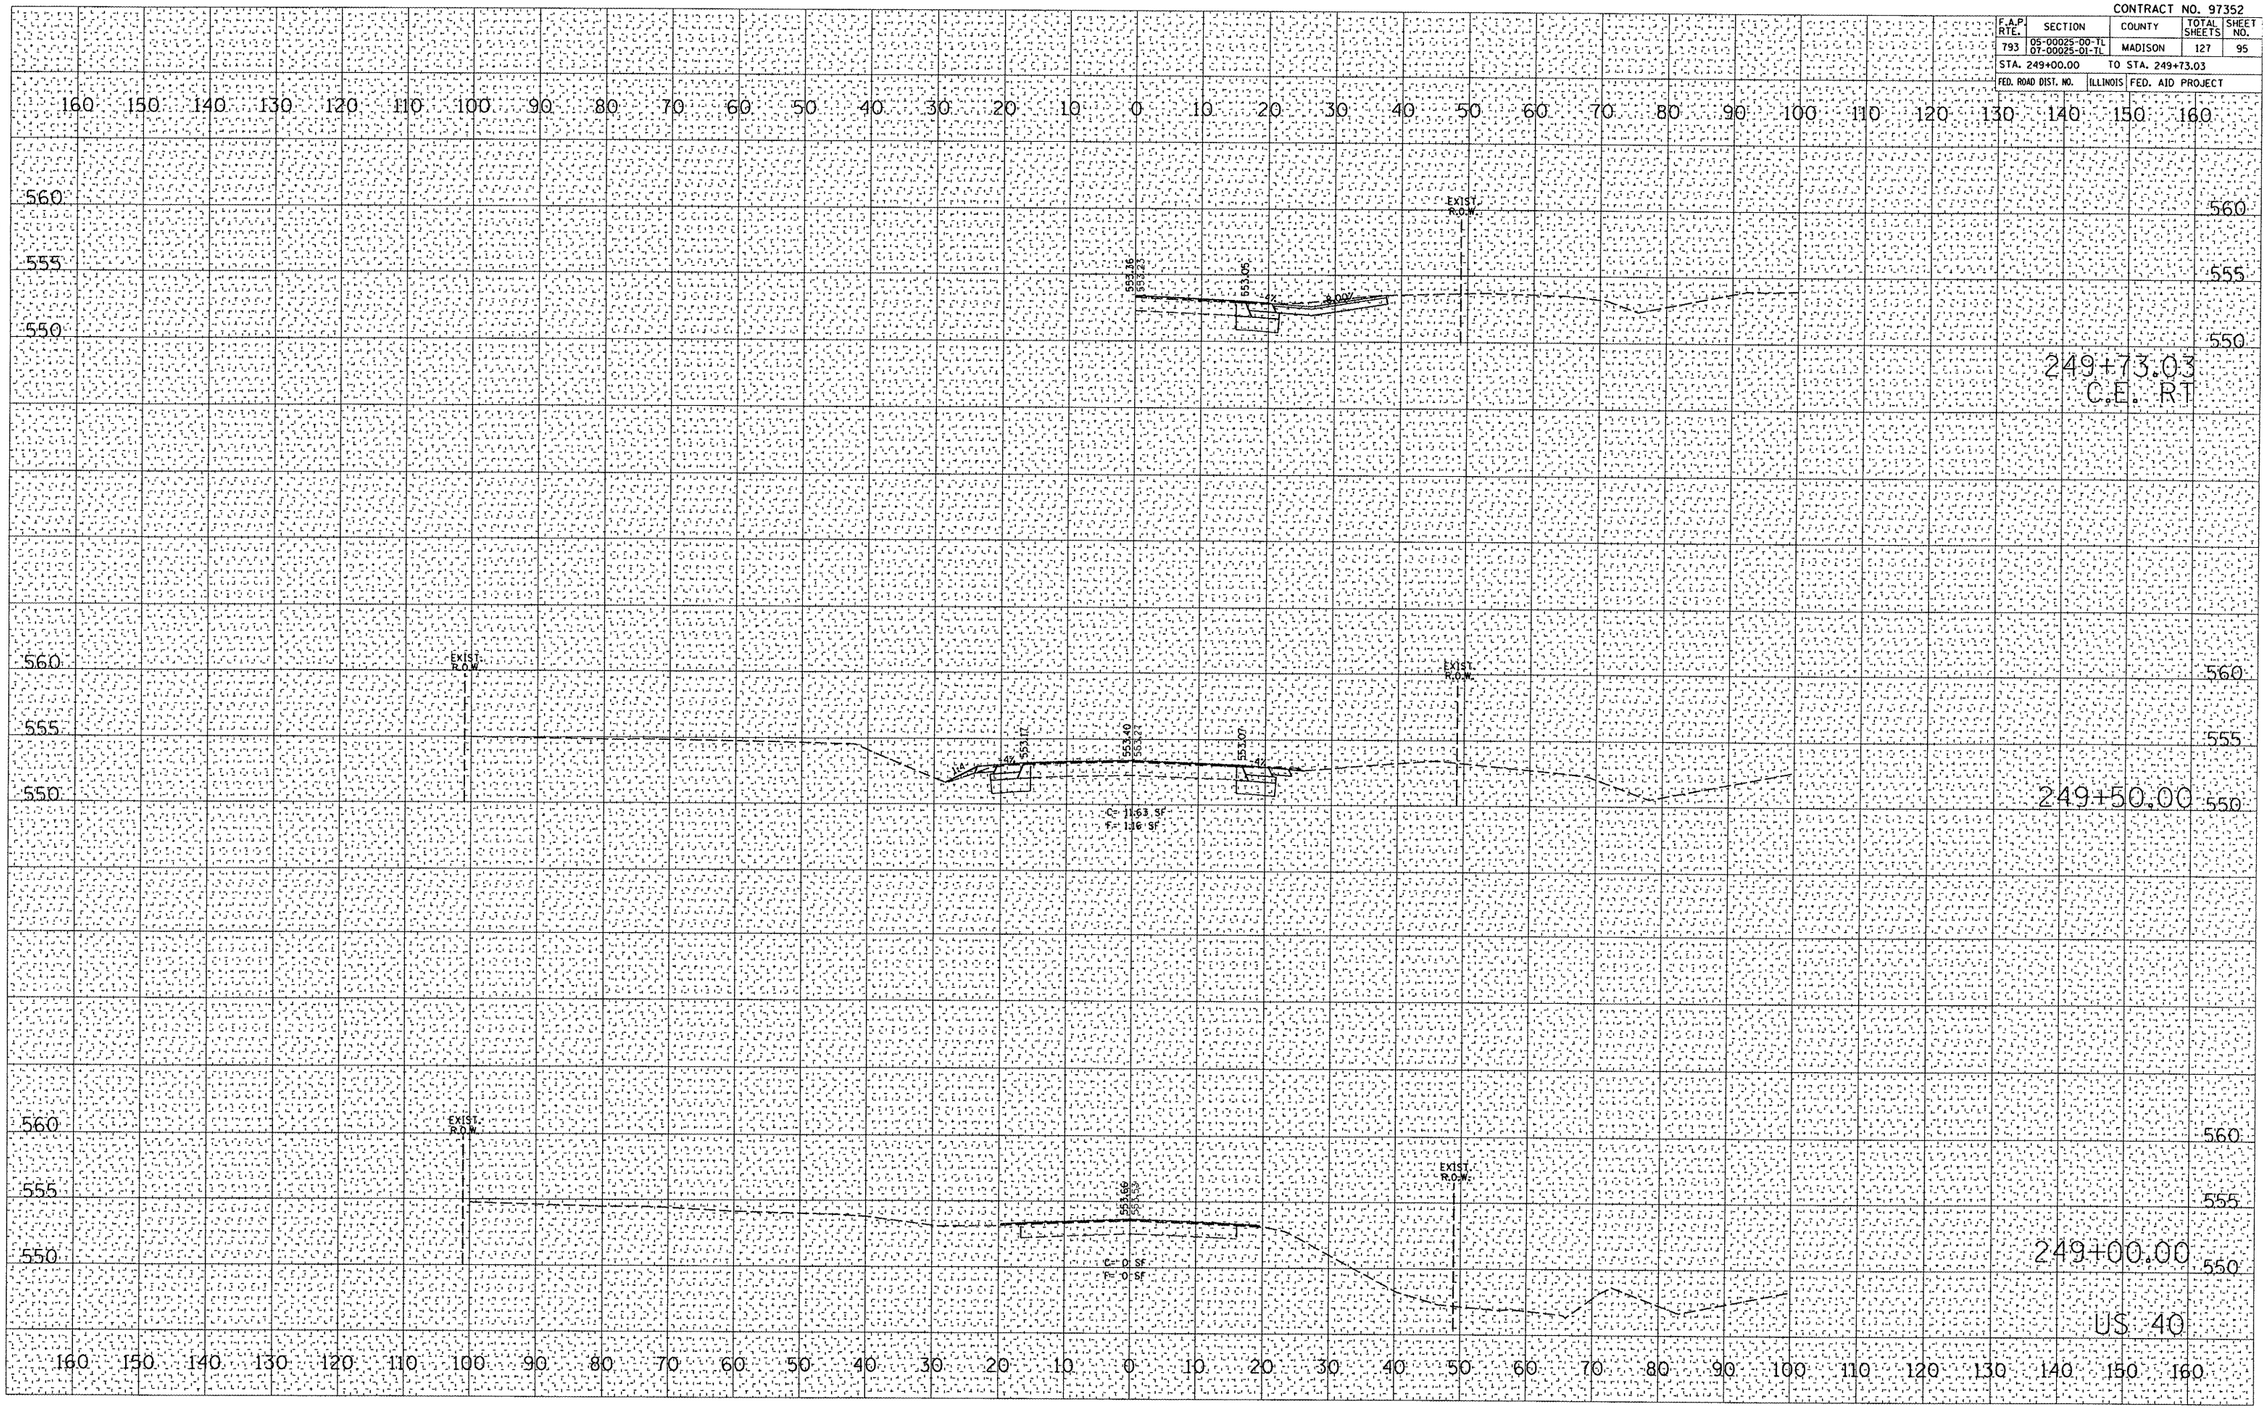

FINAL SURVEY | NOTE BOOK NO. | SURVEYED | PLOTTED | TEMPLATE | AREAS | AREAS CHECKED | BY | DATE

ORIGINAL SURVEY | NOTE BOOK NO. | SURVEYED | PLOTTED | TEMPLATE | AREAS | AREAS CHECKED | BY | DATE

PLOT DATE = 6/10/2008
FILE NAME = P:\050162D\dgn\050162xssheets-US40.dgn
PLOT SCALE = 21.1765 ' / IN.
USER NAME = mkitzmiller

...\dgn\050162xssheets-US40.dgn 6/10/2008 2:54:31 PM