CONTRACT NO. 97352

F.A.U. RTE.	SECTION	COUNTY	TOTAL SHEETS	SHEET NO.
9393	05-00025-00-TL 07-00025-01-TL	MADISON	127	113
STA. 113+50.00	TO STA. 114+50.00			
FED. ROAD DIST. NO.	ILLINOIS	FED. AID PROJECT		

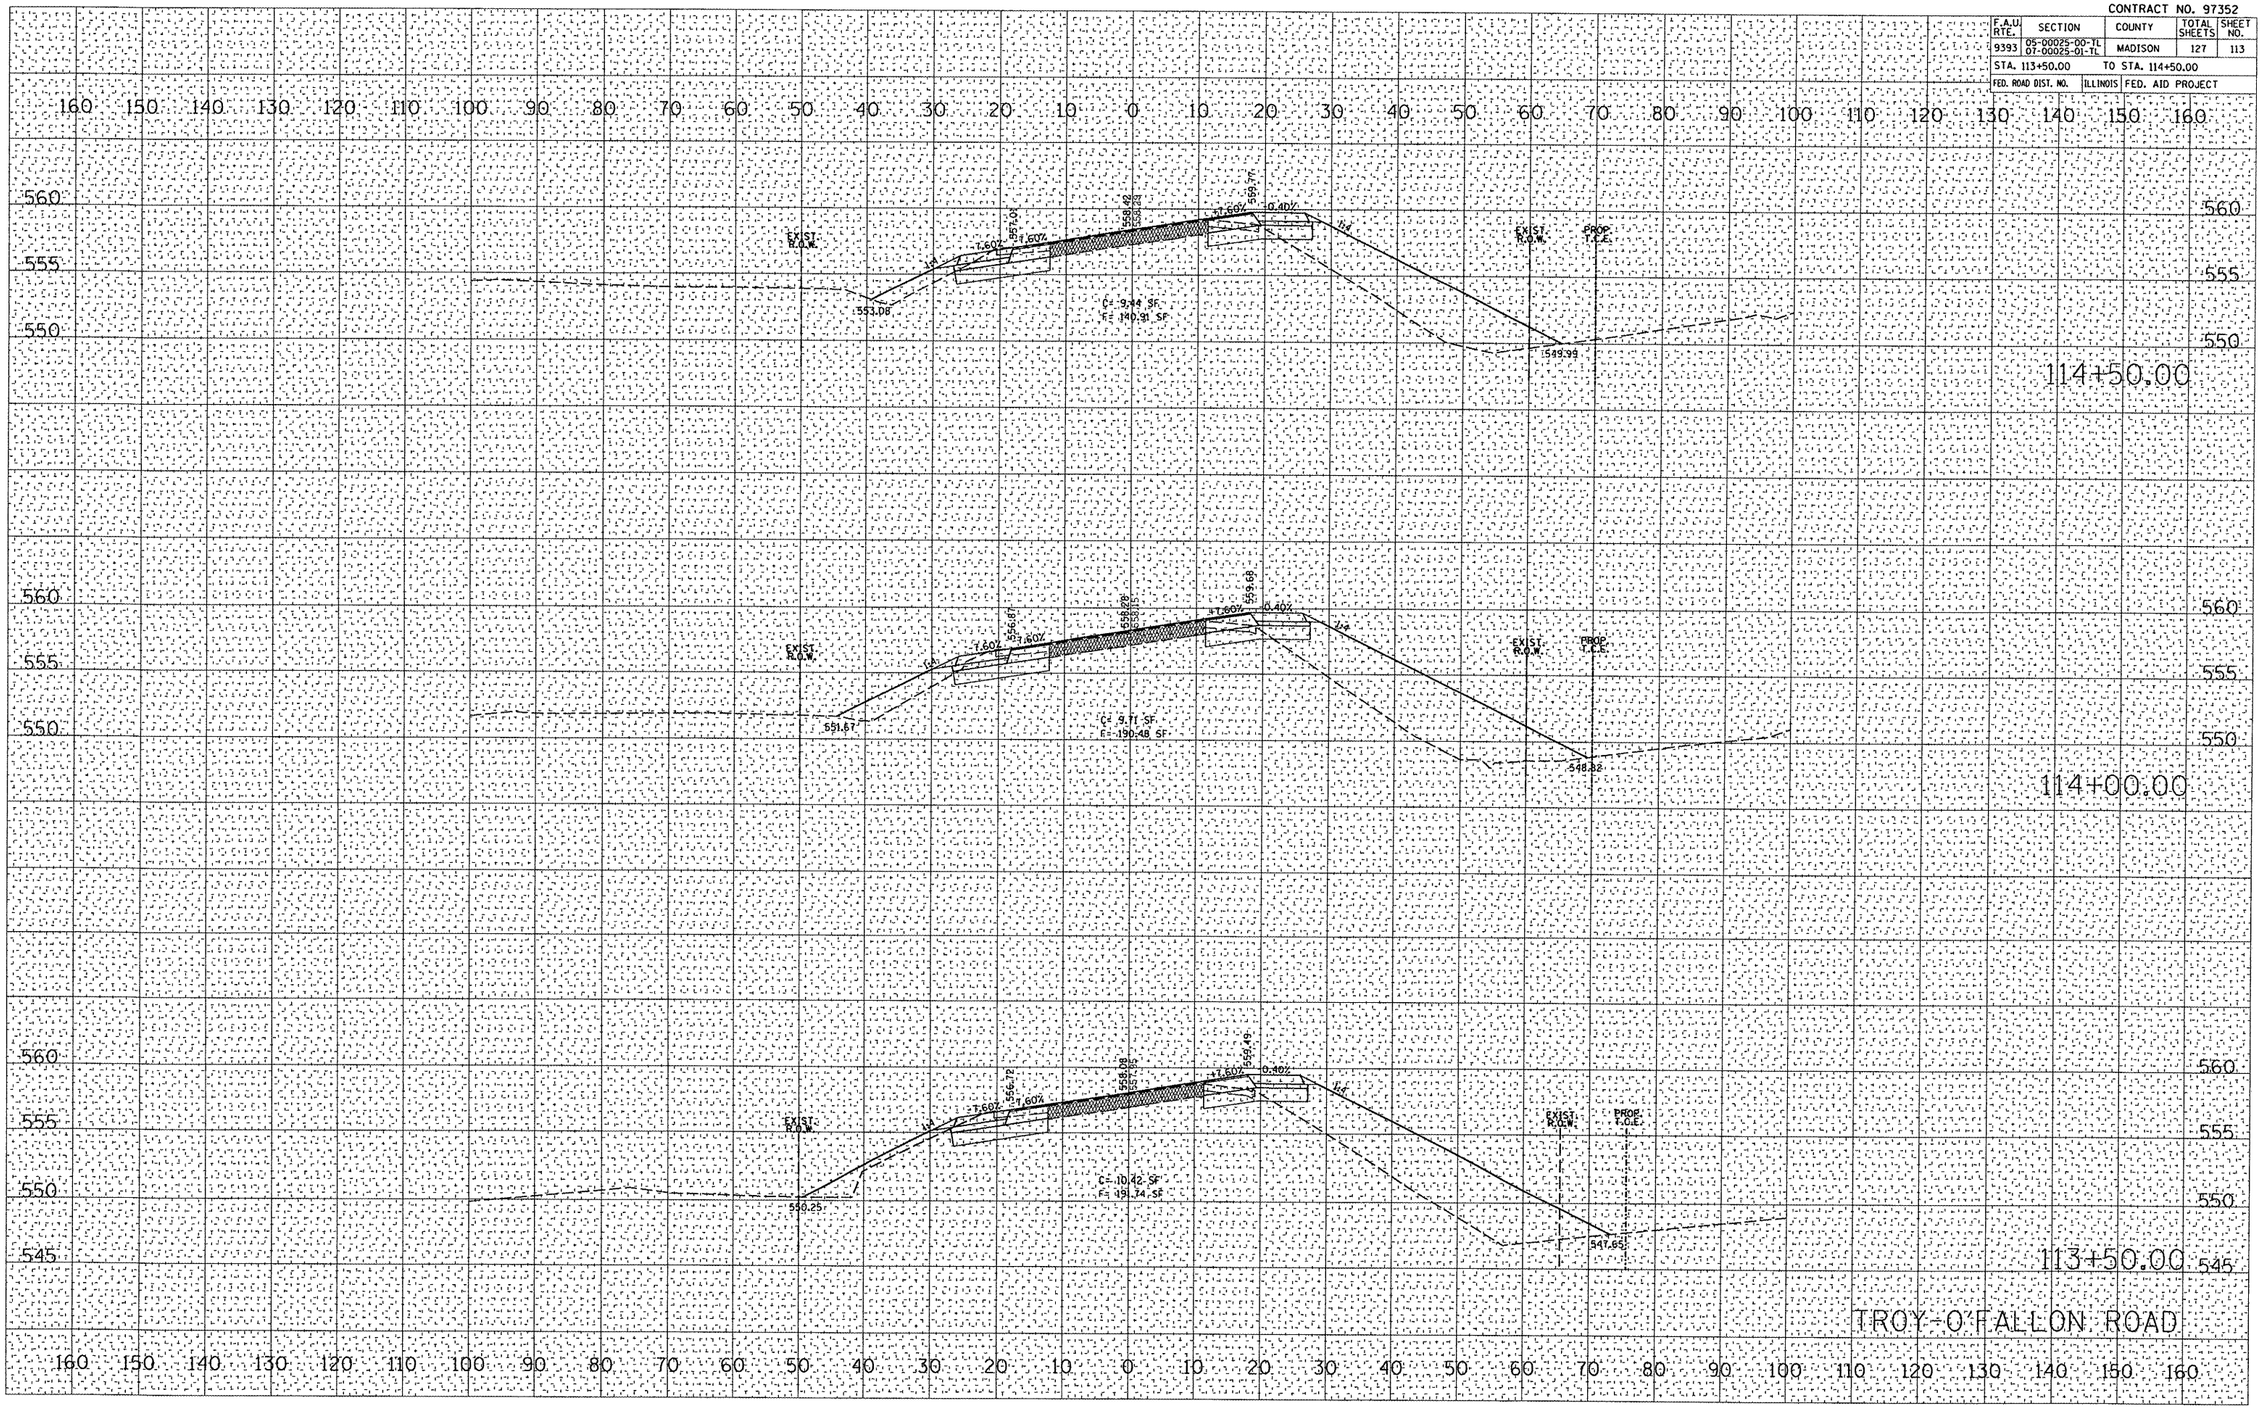

ORIGINAL SURVEY	FINAL SURVEY	BY	DATE
SURVEYED	SURVEYED		
PLOTTED	PLOTTED		
TEMPLATE	TEMPLATE		
NOTE BOOK	NOTE BOOK		
AREAS	AREAS		
NO.	CHECKED		

PLOT DATE = 6/10/2008
FILE NAME = P:\DGN\050162xssheets-TROF.dgn
PLOT SCALE = 2.1795 ' / IN.
USER NAME = mkismiller