CONTRACT NO. 97352

F.A.U. RTE.	SECTION	COUNTY	TOTAL SHEETS	SHEET NO.
9393	05-00025-00-TL 07-00025-01-TL	MADISON	127	120
STA. 122+00.00		TO STA. 123+00.00		
FED. ROAD DIST. NO.	ILLINOIS	FED. AID PROJECT		

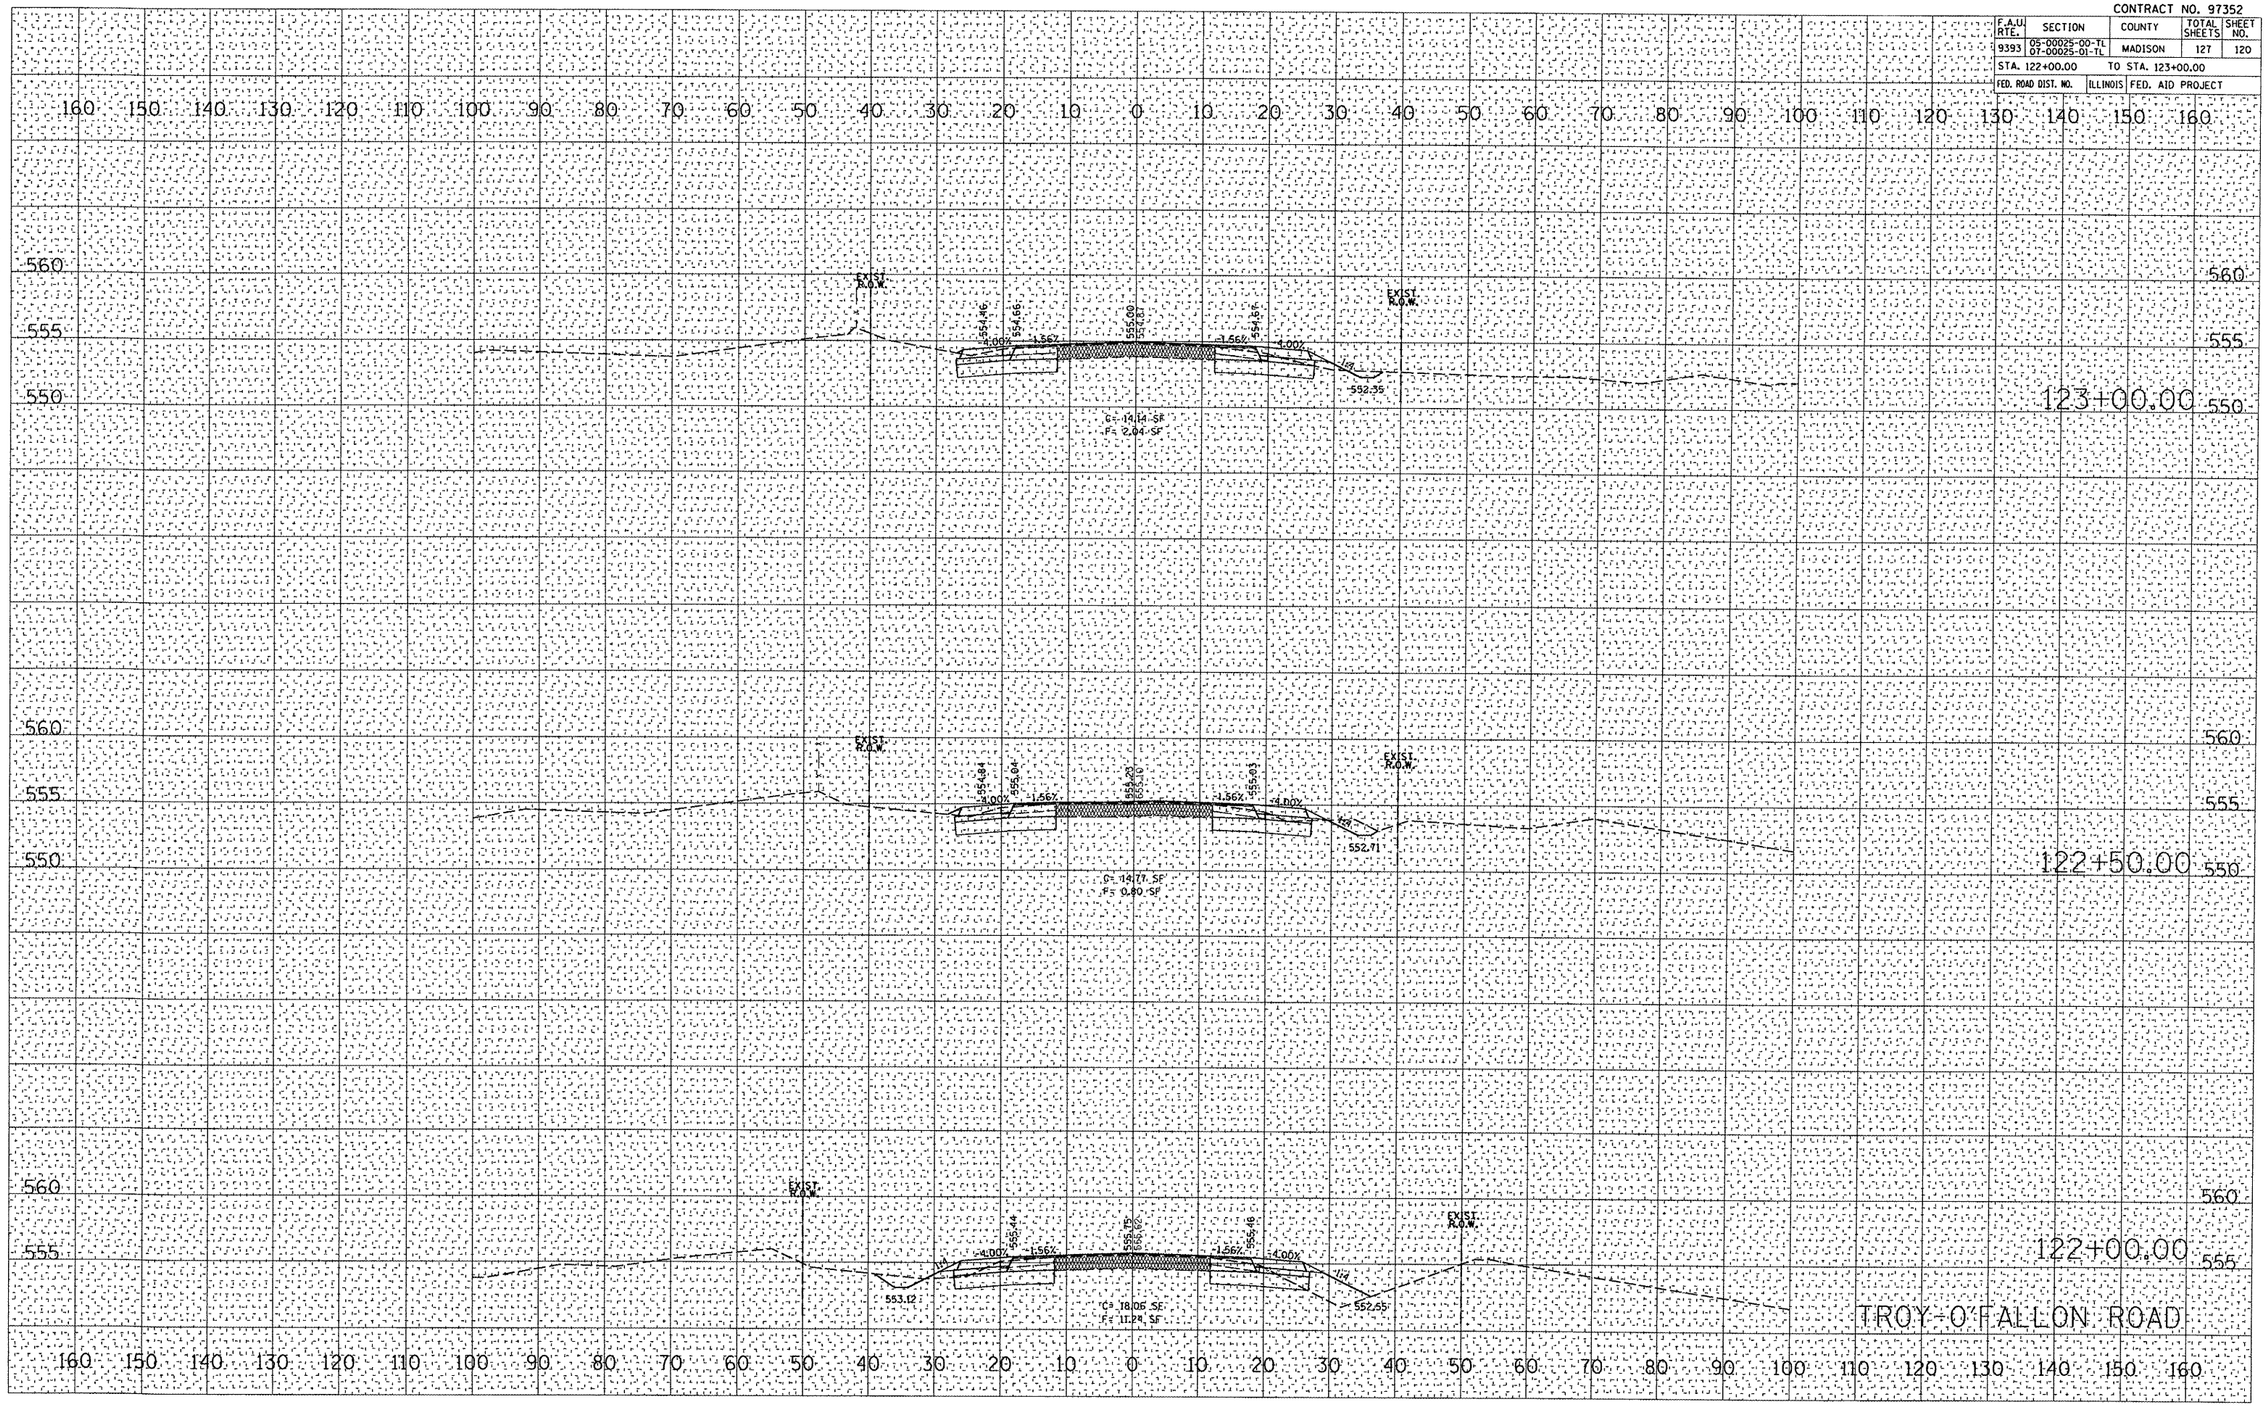

FINAL SURVEY	ORIGINAL SURVEY
NOTE BOOK	
NO.	DESCRIPTION
SURVEYED	SURVEYED
PLOTTED	PLOTTED
TYPICALS	TYPICALS
AREAS	AREAS
AREAS CHECKED	AREAS CHECKED
BY	BY
DATE	DATE

PLOT DATE = 6/10/2008
FILE NAME = P:\050162D\dgn\050162xssheets-TROF.dgn
PLOT SCALE = 2.1765 ' / IN.
USER NAME = mistmiller