PLAN
SURVEYED
PLOTTED
ALIGNMENT CHECKED
RT. OF WAY CHECKED
CADD FILE NAME
NOTE BOOK
NO.
BY
DATE

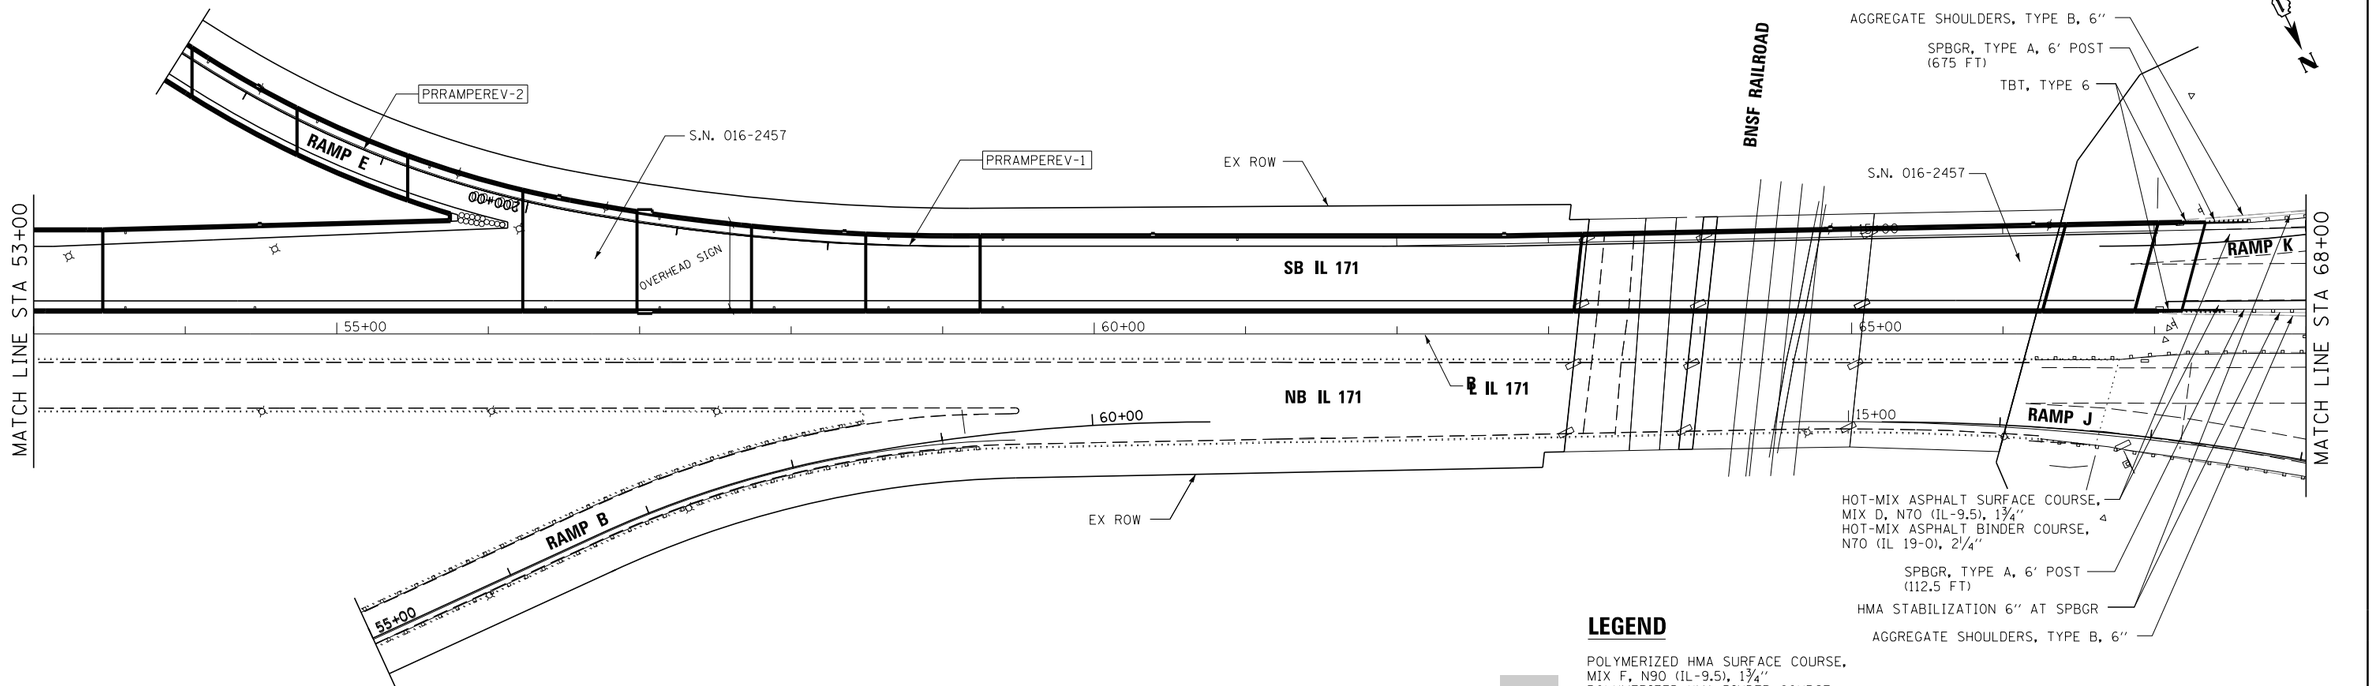

LEGEND

POLYMERIZED HMA SURFACE COURSE, MIX F, N90 (IL-9.5), 1¾''
POLYMERIZED HMA BINDER COURSE, N90 (IL-19.0), 2¼''

BRIDGE APPROACH PAVEMENT CONNECTOR (PCC)

POLYMERIZED HMA SURFACE COURSE, MIX F, N90 (IL-9.5), 2''
HMA BASE COURSE, 10¾''

NOTE: SHOULDER TAPER RATES SHOULD FOLLOW HIGHWAY STANDARD 630301 UNLESS OTHERWISE STATED ON THE PLANS.

PROFILE
SURVEYED
PLOTTED
CROSS SECTIONS CHECKED
B.M. NOTED
STRUCTURE NOTATNS CHKD
NOTE BOOK
NO.
BY
DATE

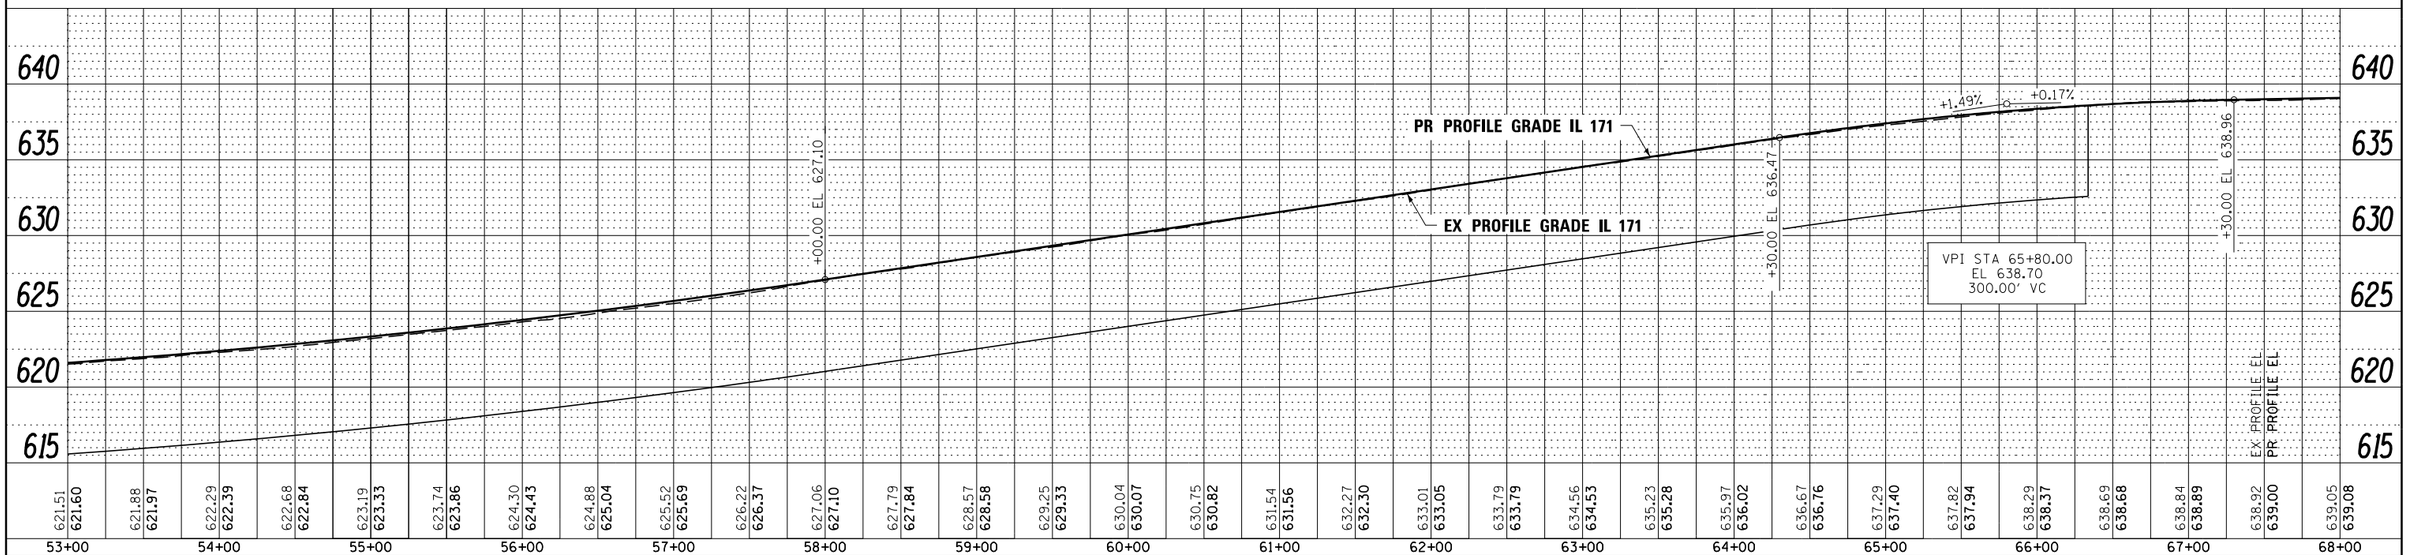

FILE NAME =	DESIGNED - AAA	REVISED -	
...\D160J16-sht-IL171-pln-SB-05.dgn	DRAWN - TMB	REVISED -	
USER NAME = tblank	CHECKED - JMM	REVISED -	
PLOT DATE = 8/7/2014	DATE - 6/23/2014	REVISED -	

benesch
engineers · scientists · planners

STATE OF ILLINOIS
DEPARTMENT OF TRANSPORTATION

ROADWAY PLAN & PROFILE
IL 171

SCALE: 1''=50' | SHEET NO. 5 OF 13 SHEETS | STA. 53+00.00 TO STA. 68+00.00

F.A.P RTE.	SECTION	COUNTY	TOTAL SHEETS	SHEET NO.
372/373	2013-038B-R	COOK	821	53
		CONTRACT NO. 60J16		
		ILLINOIS FED. AID PROJECT		