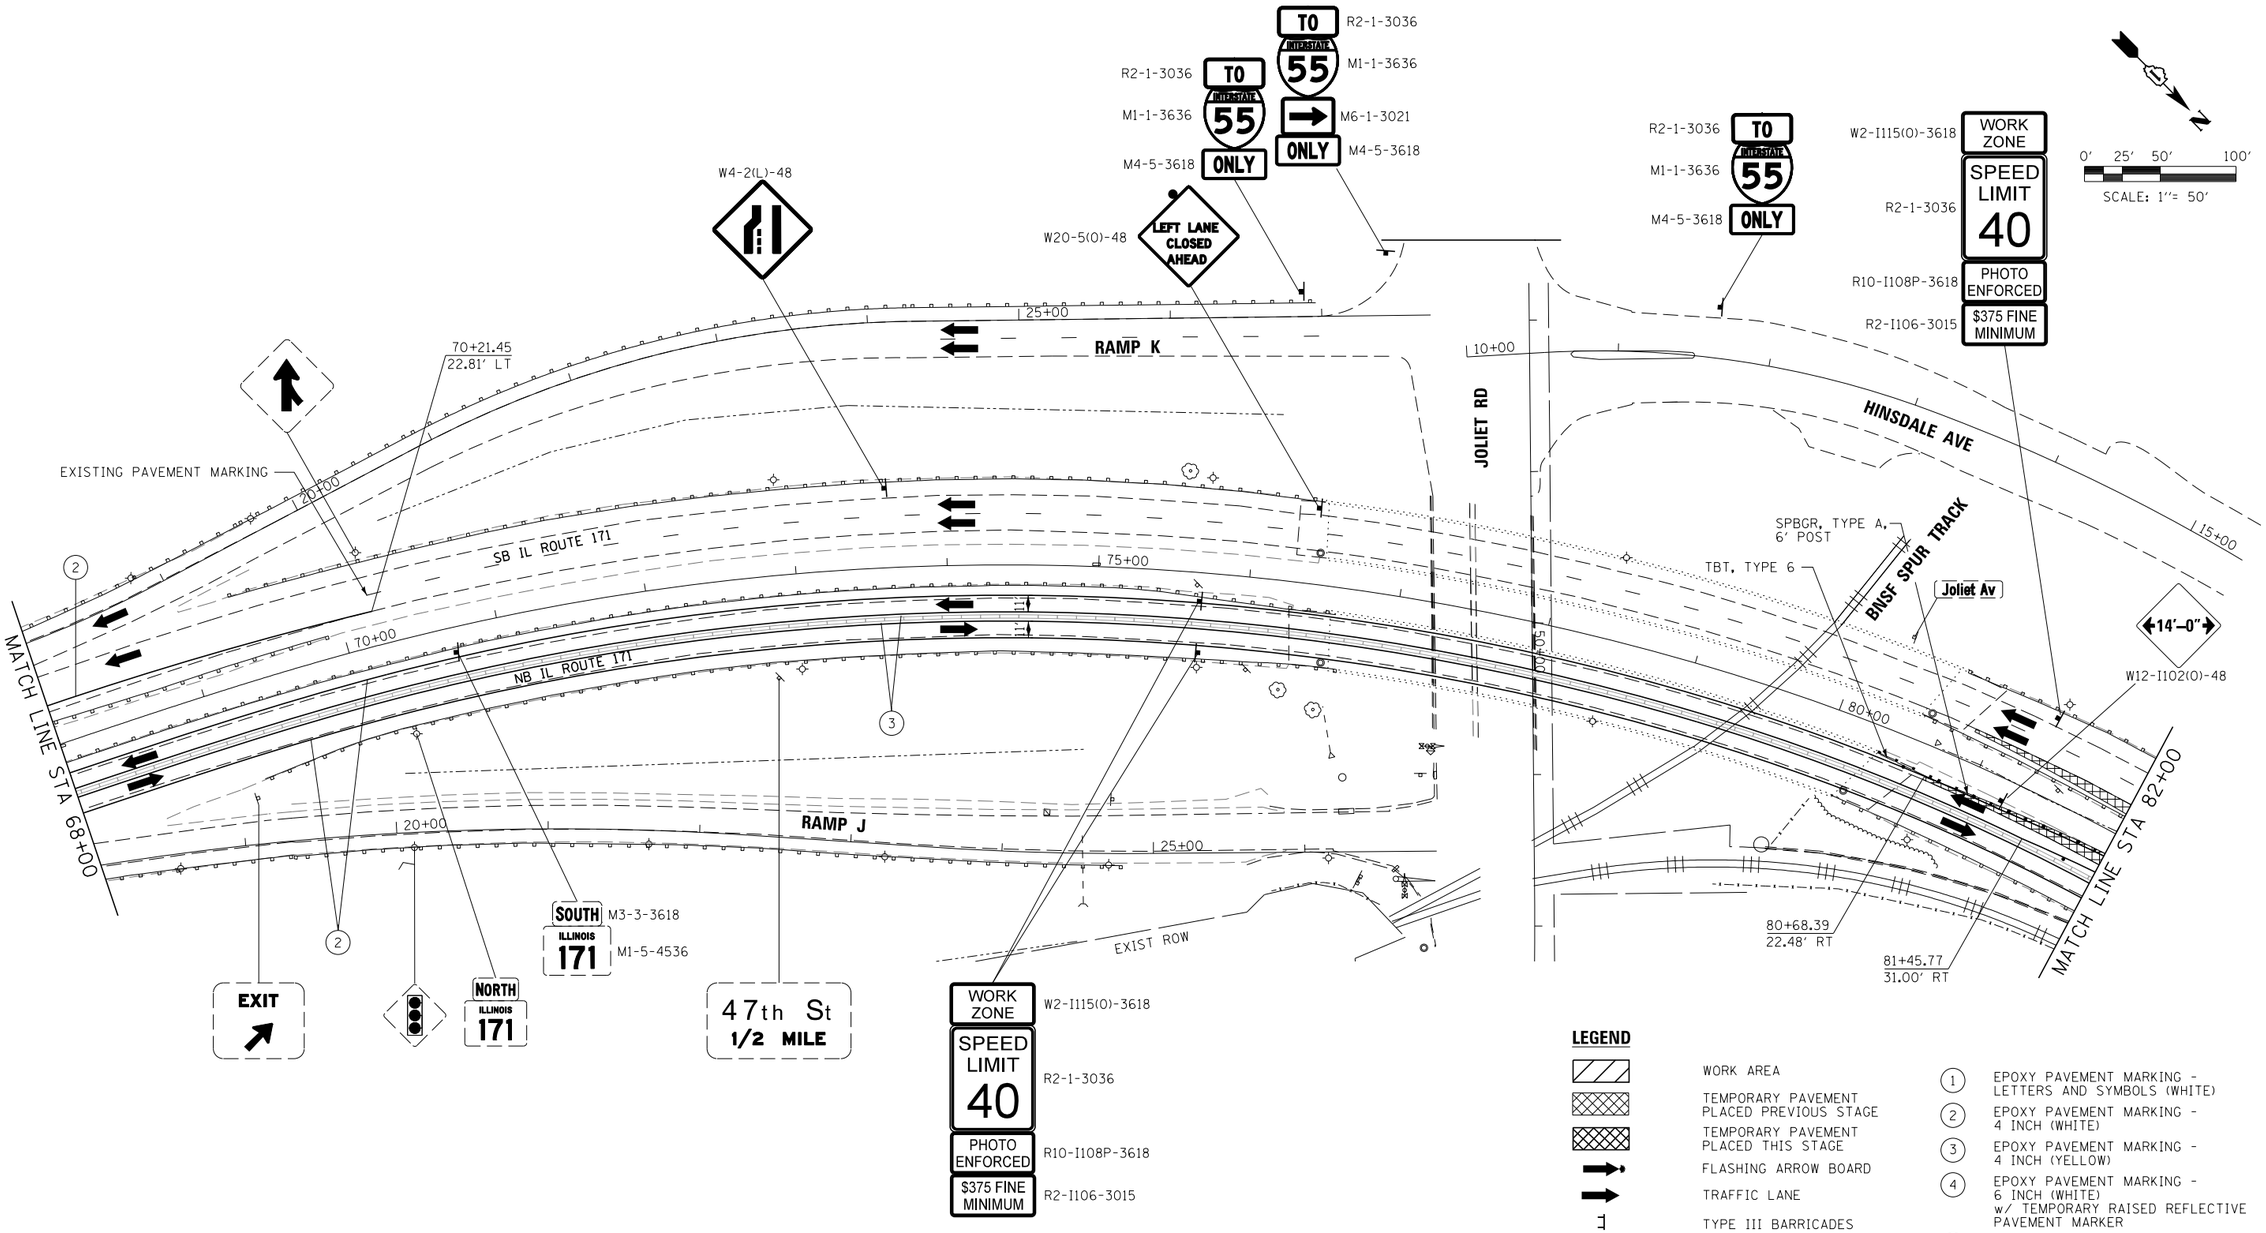

LEGEND

- WORK AREA
- TEMPORARY PAVEMENT PLACED PREVIOUS STAGE
- TEMPORARY PAVEMENT PLACED THIS STAGE
- FLASHING ARROW BOARD
- TRAFFIC LANE
- TYPE III BARRICADES
- TEMPORARY SIGN
- TEMPORARY CONCRETE BARRIER
- IMPACT ATTENUATORS, TEMPORARY (NON-REDIRECTIVE), TEST LEVEL 3
- DRUMS w/ STEADY BURN MONODIRECTIONAL LIGHTS @ 50' CENTERS (TYP.) @ 25' CENTERS ON CURVES @ 20' CENTERS ON TAPERS
- DRUMS w/ STEADY BURN MONODIRECTIONAL LIGHTS @ 20' CENTERS ON TAPERS

1. EPOXY PAVEMENT MARKING - LETTERS AND SYMBOLS (WHITE)
2. EPOXY PAVEMENT MARKING - 4 INCH (WHITE)
3. EPOXY PAVEMENT MARKING - 4 INCH (YELLOW)
4. EPOXY PAVEMENT MARKING - 6 INCH (WHITE) w/ TEMPORARY RAISED REFLECTIVE PAVEMENT MARKER
4a. EPOXY PAVEMENT MARKING - 6 INCH (WHITE) (2' DASH, 6' SKIP)
5. EPOXY PAVEMENT MARKING - 12 INCH (WHITE)
6. EPOXY PAVEMENT MARKING - 12 INCH (YELLOW)
7. EPOXY PAVEMENT MARKING - 24 INCH (WHITE)
8. WET REFLECTIVE TEMPORARY TAPE - 4 INCH (WHITE)
9. WET REFLECTIVE TEMPORARY TAPE - 4 INCH (YELLOW)

FILE NAME =	DESIGNED - AAA	REVISED -
...\D16@J16-sht-IL171-Mot-Stla-SB-@6.dgn	DRAWN - TMB	REVISED -
USER NAME = agibson	CHECKED - JMM	REVISED -
PLOT DATE = 8/20/2014	DATE - 6/23/2014	REVISED -

benesch engineers · scientists · planners

STATE OF ILLINOIS
DEPARTMENT OF TRANSPORTATION

MAINTENANCE OF TRAFFIC
STAGE 1A

SCALE: 1"=50' | SHEET 21 OF 50 SHEETS | STA. | TO STA.

F.A.P RTE.	SECTION	COUNTY	TOTAL SHEETS	SHEET NO.
372/373	2013-038B-R	COOK	821	82
		CONTRACT NO. 60J16		
	ILLINOIS FED. AID PROJECT			