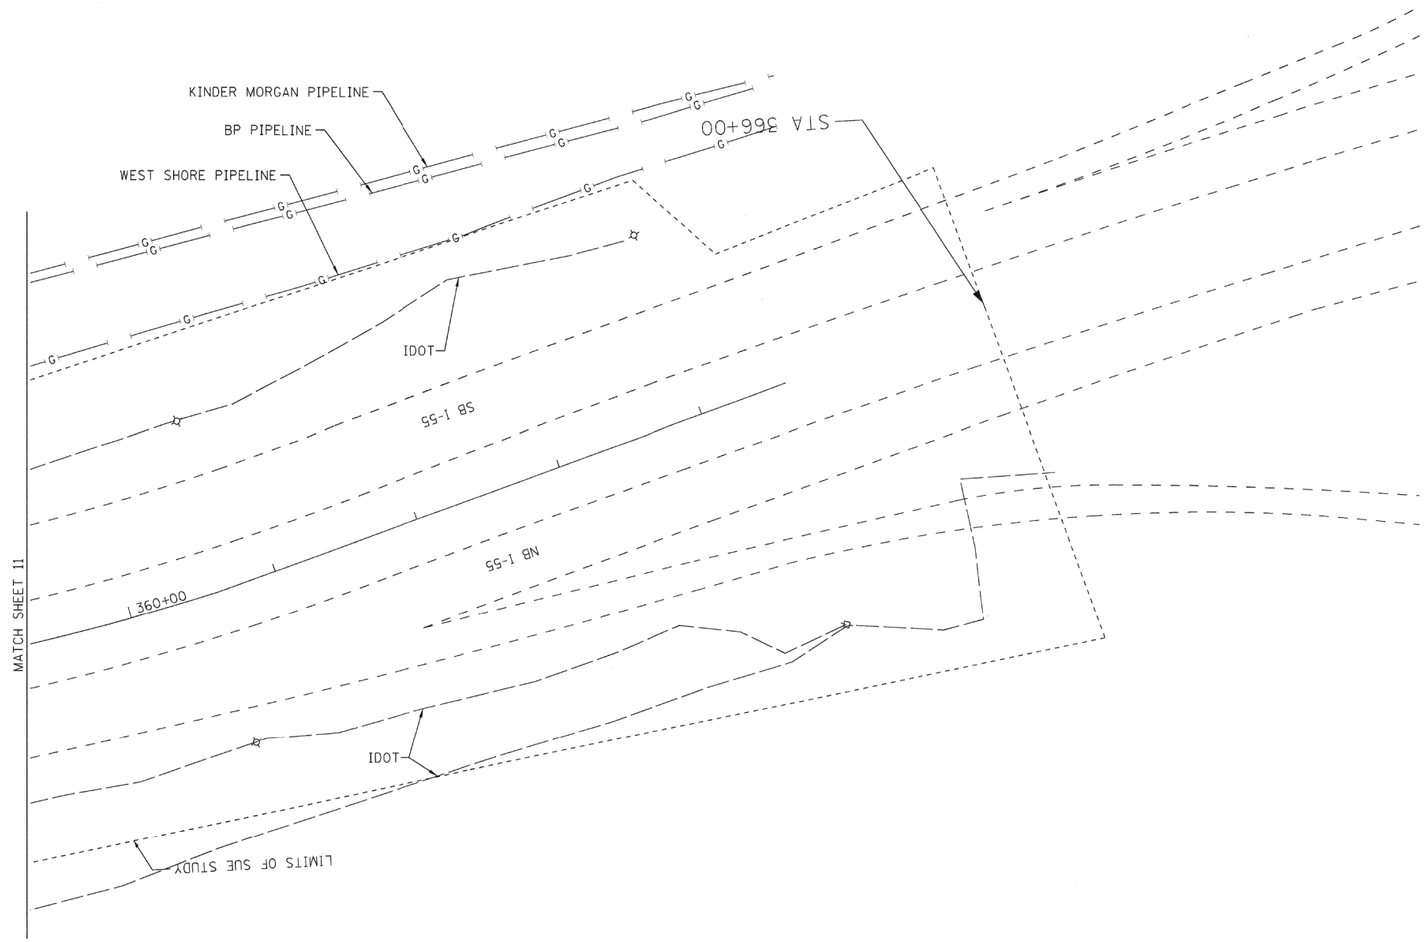

STREET LIGHT
AERIAL
UNKNOWN
OIL
CABLE TV
TELEPHONE
GAS
ELECTRIC
WATER
FORCE MAIN
FIBER OPTIC
END OF INFORMATION
TBE TEST HOLE

UTILITY OWNERS

AT&T = TELEPHONE
BP = PIPELINE
COM-ED = ELECTRIC
IDOT = ELECTRIC
KINDER MORGAN = PIPELINE
MWRD = WATER
NICOR = GAS
UNITE = FIBER OPTIC
VILLAGE OF McCOOK = WATER
WEST SHORE = PIPELINE

Utilities shown on these plans as depicted in the legend have been investigated by Cardno TBE in accordance with SUE Industry Standards. All other information shown has been provided to Cardno TBE by others. Cardno TBE's QL"B" SUE field investigation was performed 7/13/13 through 9/13/13. Changes to utilities after 9/13/13 may have been made and therefore may result in variances from this plan. Consideration should be given to updating this plan if deemed advisable prior to final design and construction.

ALL UTILITIES SHOWN QUALITY LEVEL "B" UNLESS NOTED OTHERWISE.

20 0 METERS 20 40
50 0 FEET 50 100

LICENSED PROFESSIONAL ENGINEER
KENNETH F. SLANINKA, Jr.
062-055488
STATE OF ILLINOIS
signature
9/24/13
date
license expires 11-30-15

Cardno TBE

Dynasty Group
Engineers & Surveyors

TBE Job No. IL09510524
SUE Plan Page: 12 of 12

Utility Quality Level "A" : Visually Verified Test Hole
Utility Quality Level "B" : Designating/non Visually Verified Test Hole
Utility Quality Level "C" : Research with Survey
Utility Quality Level "D" : Records Research

DESIGNED	IP	REVISED
DRAWN	KLC	REVISED
CHECKED	KFS	REVISED
DATE	9/20/13	REVISED

STATE OF ILLINOIS
DEPARTMENT OF TRANSPORTATION

IL 171 (1st Ave.) 47th Street to 55th Street
Summit, Illinois

F.A.P. RTE.	SECTION	COUNTY	TOTAL SHEETS	SHEET NO.
•	0707-608HB-R	Cook	674	149
		Contract No. 60J16		
FED. ROAD DIST. NO. _	ILLINOIS	IDOT Project No.		

• 372/373/IL 171 (SB)