SIGN DETAIL

1:76

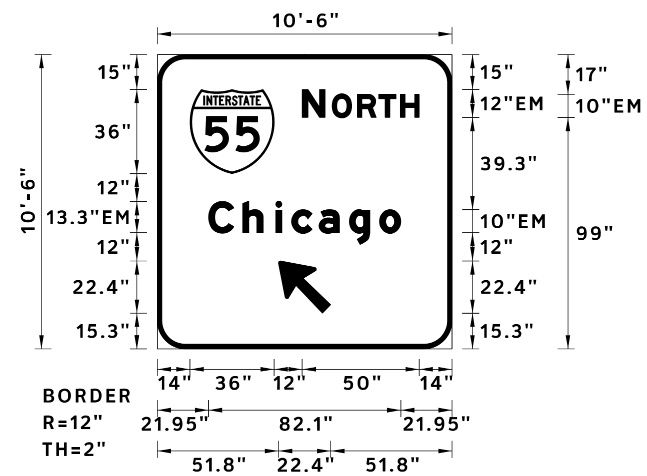

Panel Style: Guide_sign.ssi
M.U.T.C.D.: 2009 Edition

Panel Style: Guide_Exit Gore.ssi
Dimensions are in inches.tenths

Letter locations are panel edge to lower left corner

SIGN NUMBER	SB–GM–66, STA 209+76 LT
WIDTH x HGHT.	10'–6" x 10'–6"
BORDER WIDTH	2"
CORNER RADIUS	12"
MOUNTING	Ground
BACKGROUND	TYPE: Reflective–ZZ
	COLOR: Green
LEGEND/BORDER	TYPE: Reflective–ZZ
	COLOR: White/White

SYMBOL	ROT	X	Y	WID	HT
M1_1	0	14	75	36	36
ARMED	135	51.8	15.3	18.3	29.3

LETTER POSITIONS (X)

							LENGTH	SERIES/SIZE
N	O	R	T	H				EM 2000
62	74.7	85.5	94.7	103.9			50	12,10
C	h	i	c	a	g	o		EM 2000
22	36.5	50.6	57.4	69.2	82.1	95	82.1	13.3/10

LIN ENGINEERING,LTD.
Consulting Engineers
Westmont, Illinois

USER NAME = Plotted by Lin21	DESIGNED - RC	REVISED -
	DRAWN - RC	REVISED -
PLOT SCALE = 6.8382 '/ in.	CHECKED - ST	REVISED -
PLOT DATE = 8/4/2014	DATE - 6/23/2014	REVISED -

STATE OF ILLINOIS
DEPARTMENT OF TRANSPORTATION

IL ROUTE 171
SIGNING DETAILS

SCALE: N.T.S. | SHEET NO. 17A OF 19 SHEETS | STA. | TO STA.

F.A.P. RTE.	SECTION	COUNTY	TOTAL SHEETS	SHEET NO.
372/373	2013-038B-R	COOK	821	180A

CONTRACT NO. 60J16

ILLINOIS | FED. AID PROJECT