FINAL SURVEY	NOTE BOOK	NO.
SURVEYED		
PLOTTED		
TEMPLATE		
AREAS		
AREAS CHECKED		

BY	DATE

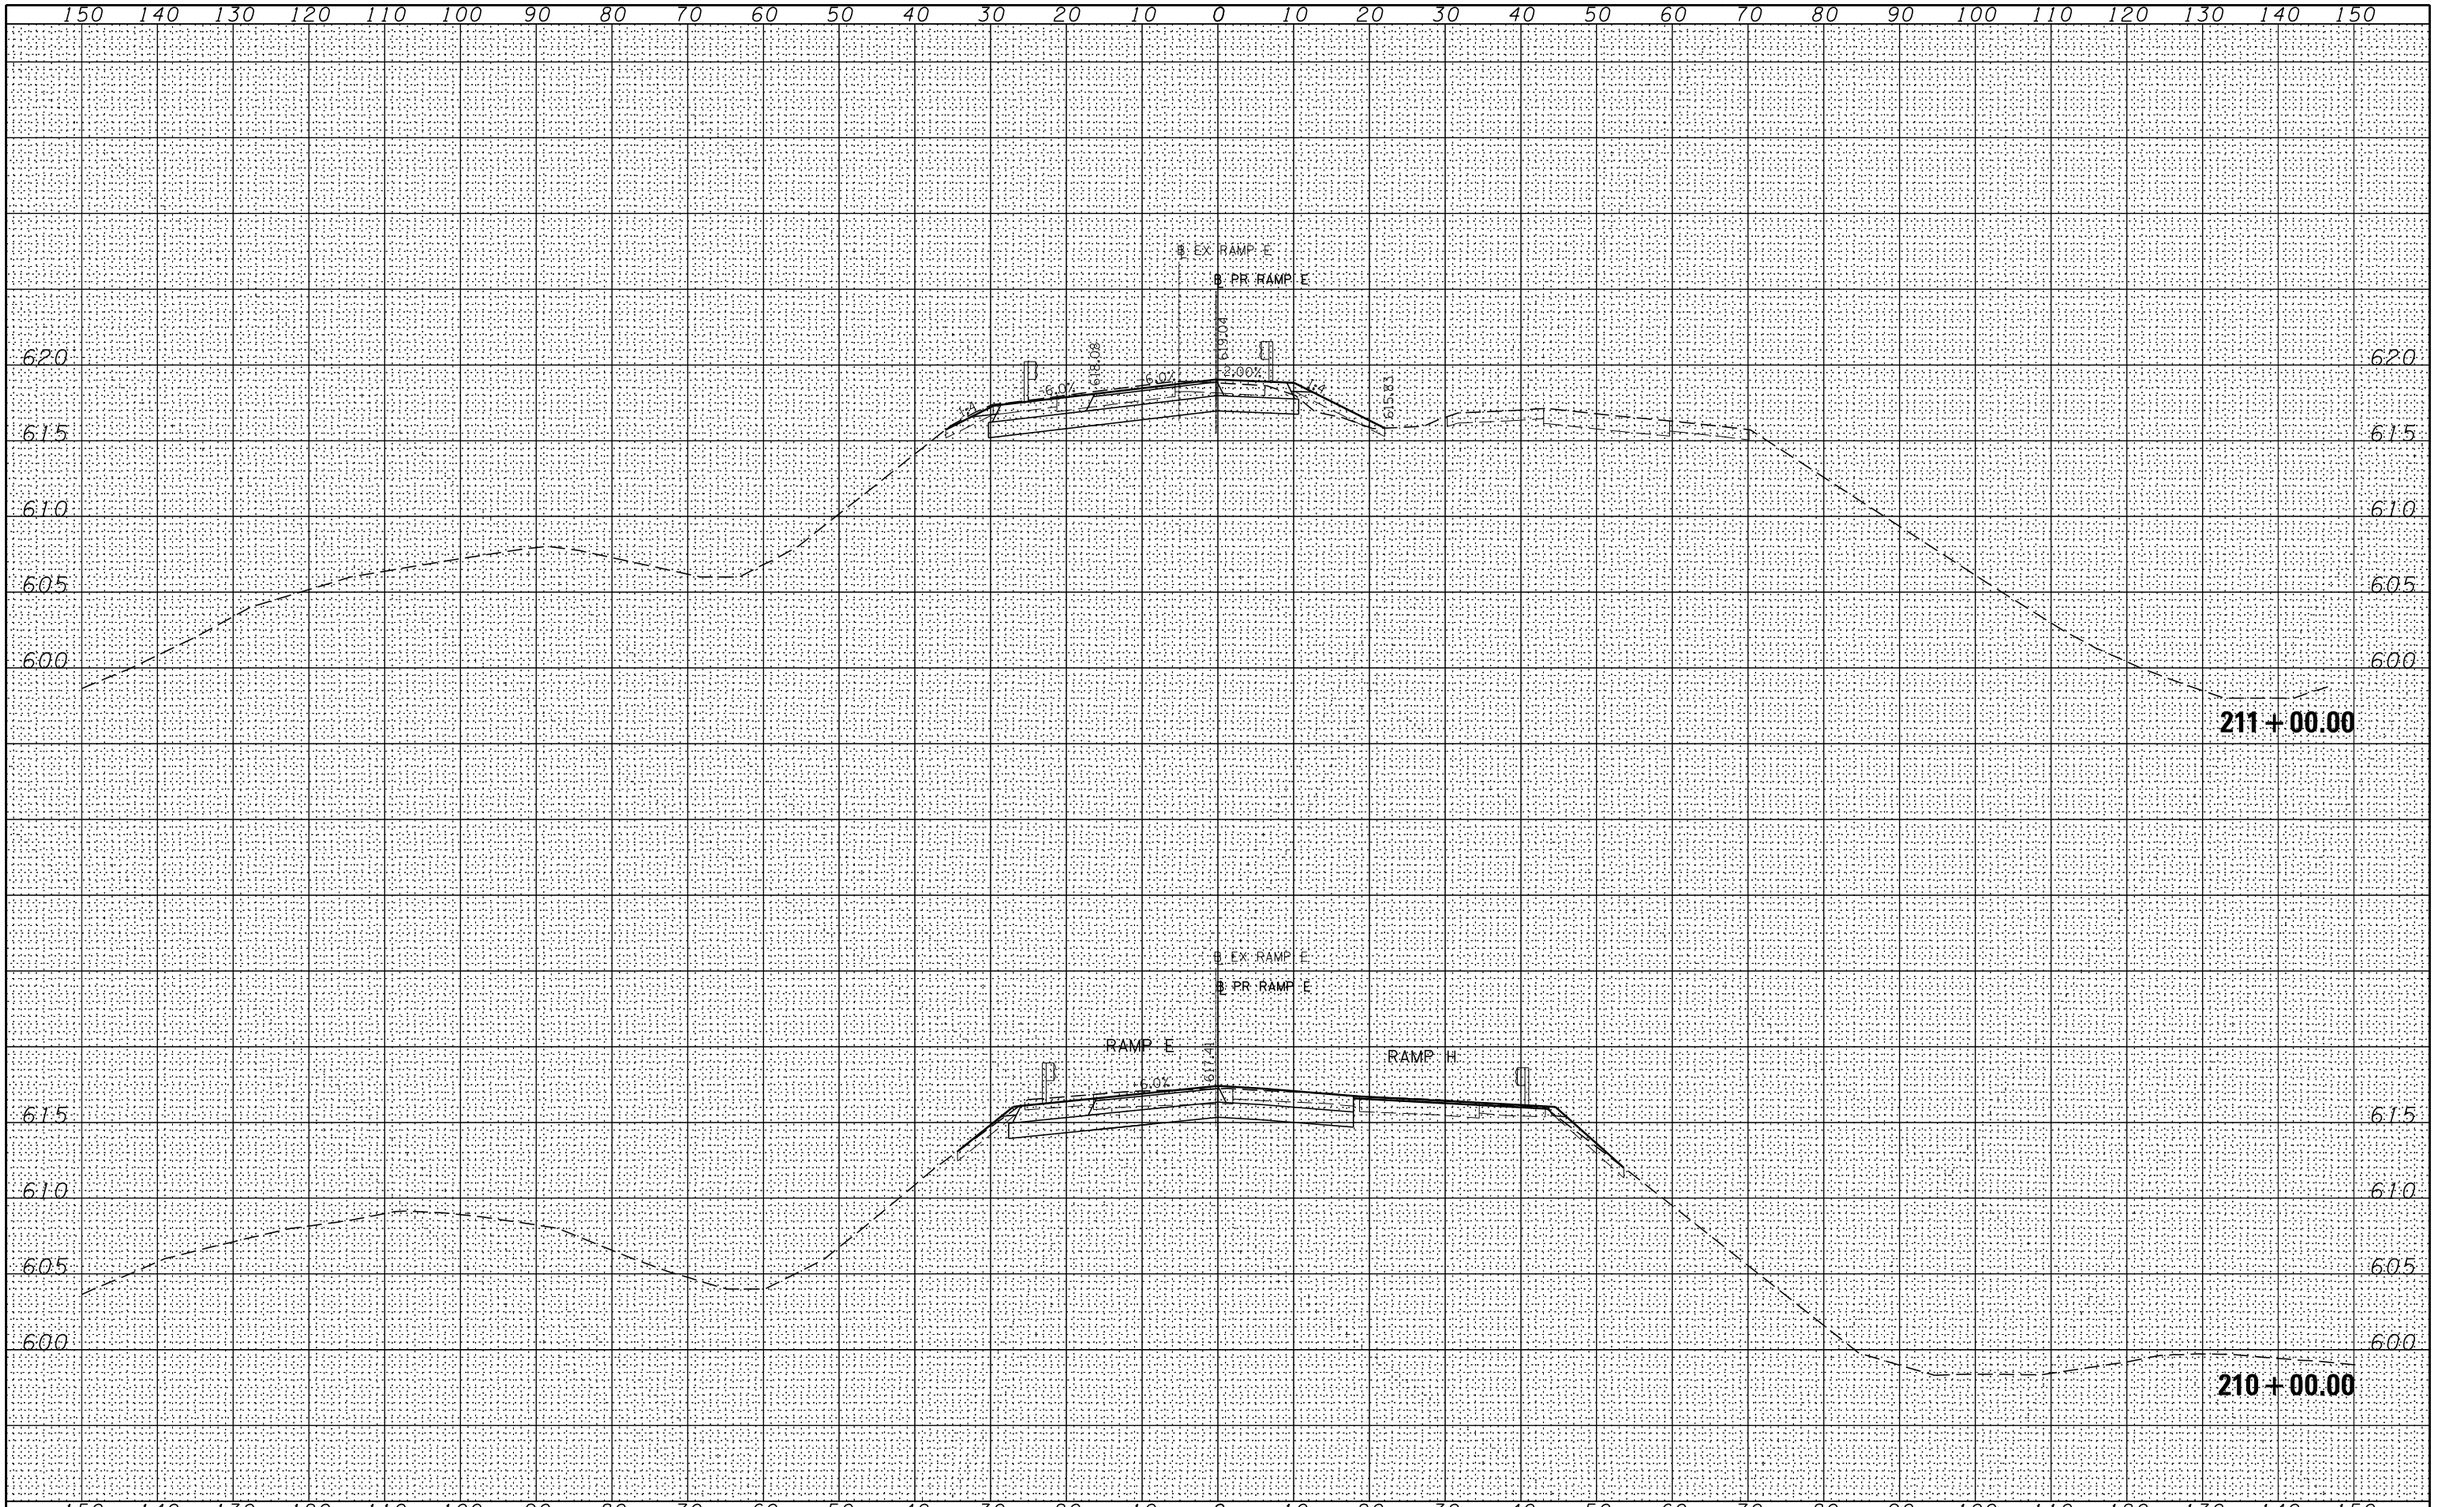

ORIGINAL SURVEY	NOTE BOOK	NO.
SURVEYED		
PLOTTED		
TEMPLATE		
AREAS		
AREAS CHECKED		

BY	DATE

FILE NAME =	DESIGNED - AAA	REVISED - -
...\D160J16-sht-xssht-prrampe.dgn	DRAWN - TMB	REVISED - -
USER NAME = tblank	CHECKED - JMM	REVISED - -
PLOT DATE = 12/19/2013	DATE - 6/23/2014	REVISED - -

benesch
engineers · scientists · planners

STATE OF ILLINOIS
DIVISION OF TRANSPORTATION

CROSS SECTIONS – RAMP E

SCALE: H 1"=10', V 1"=5' | SHEET NO. 670 OF 674 SHEETS | STA. 210+00.00 TO STA. 211+00.00

F.A.P RTE.	SECTION	COUNTY	TOTAL SHEETS	SHEET NO.
372/373	2013-038B-R	COOK	821	817
		CONTRACT NO. 60J16		
		ILLINOIS	FED. AID PROJECT	