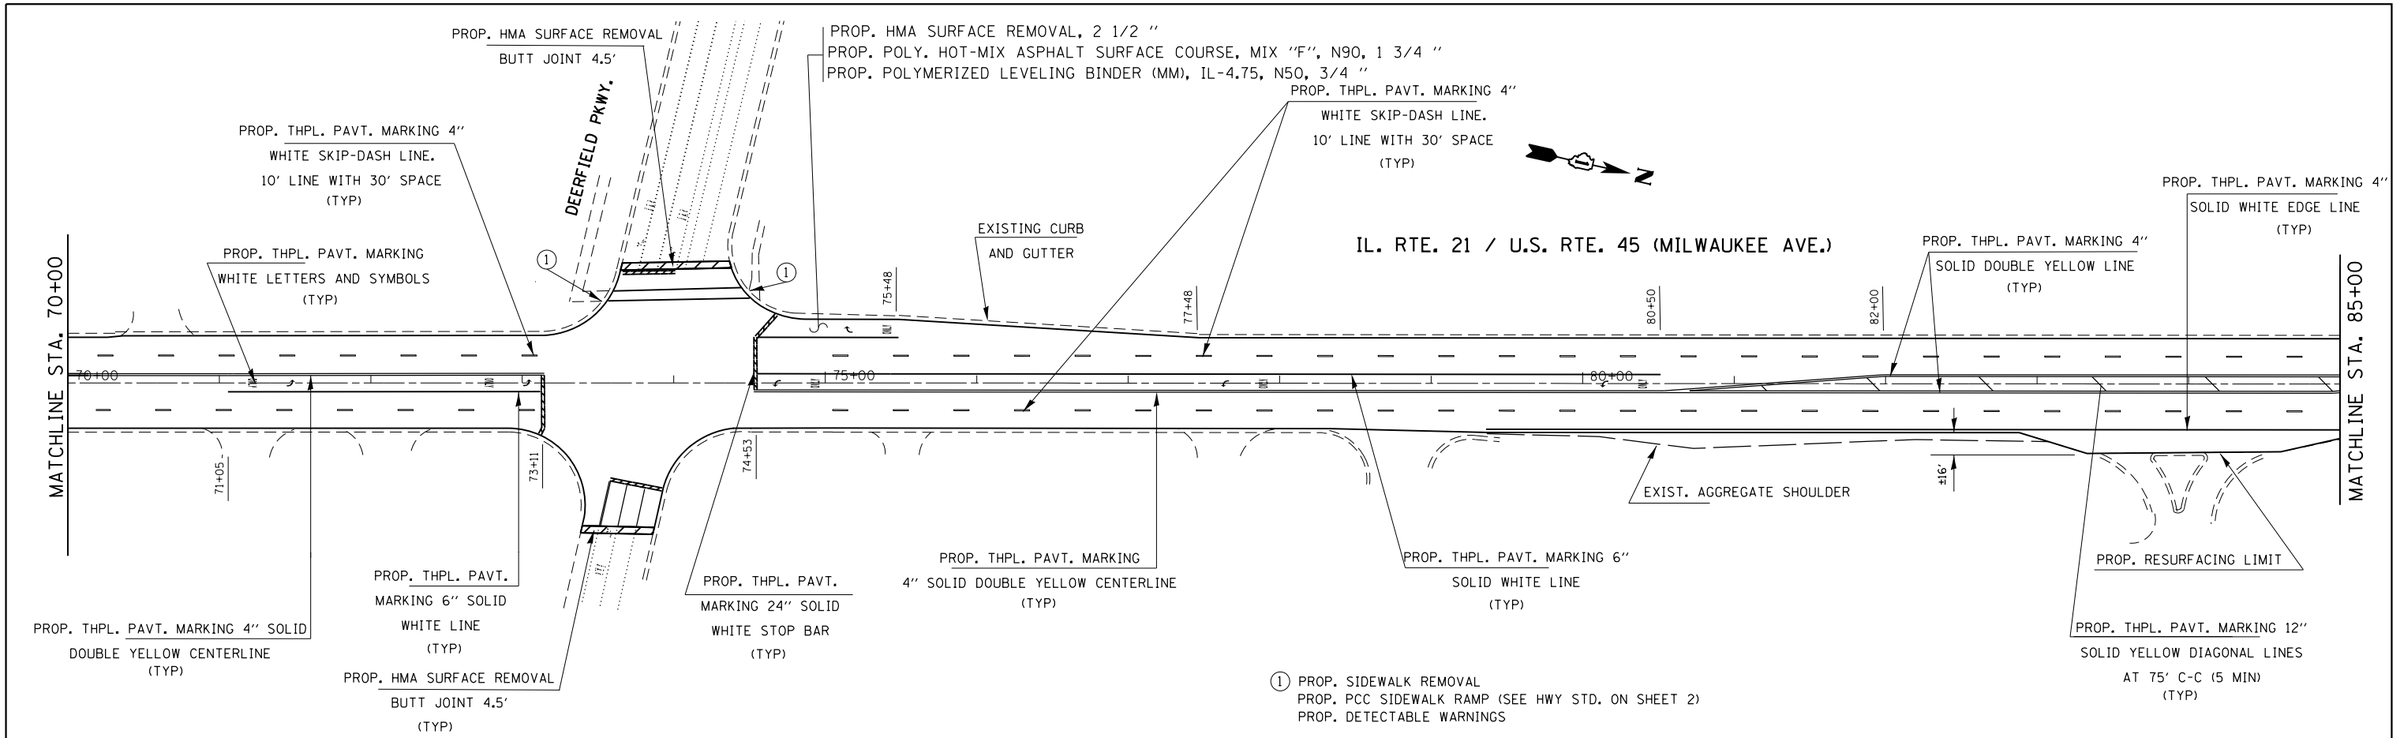


| | | | |
|---|---|---|---|
| FILE NAME = c:\pw_work\pwidot\hardnettbr\d0337694\D | USER NAME = hardnettbr | DESIGNED - | REVISED - |
| | 51012-sht-plan.dgn | DRAWN - | REVISED - |
| | PLOT SCALE = 100.0000 ' / in. | CHECKED - | REVISED - |
| Default | PLOT DATE = 7/16/2014 | DATE - | REVISED - |

**STATE OF ILLINOIS**
**DEPARTMENT OF TRANSPORTATION**

**PROPOSED ROADWAY PLAN**
**IL. RTE. 21 /U.S. RTE. 45 (MILWAUKEE RD.)**

SCALE: | SHEET OF SHEETS | STA. | TO STA.

| F.A.P RTE. | SECTION | COUNTY | TOTAL SHEETS | SHEET NO. |
|---|---|---|---|---|
| 330 | (I&1Y)RS-3 | LAKE | 60 | 11 |
| | | CONTRACT NO. 60V03 | | |
| | ILLINOIS | FED. AID PROJECT | | |