FINAL SURVEY
NOTE BOOK
NO.
SURVEYED
PLOTTED
TEMPLATE
AREAS
AREAS CHECKED
BY
DATE

ORIGINAL SURVEY
NOTE BOOK
NO.
SURVEYED
PLOTTED
TEMPLATE
AREAS
AREAS CHECKED
BY
DATE

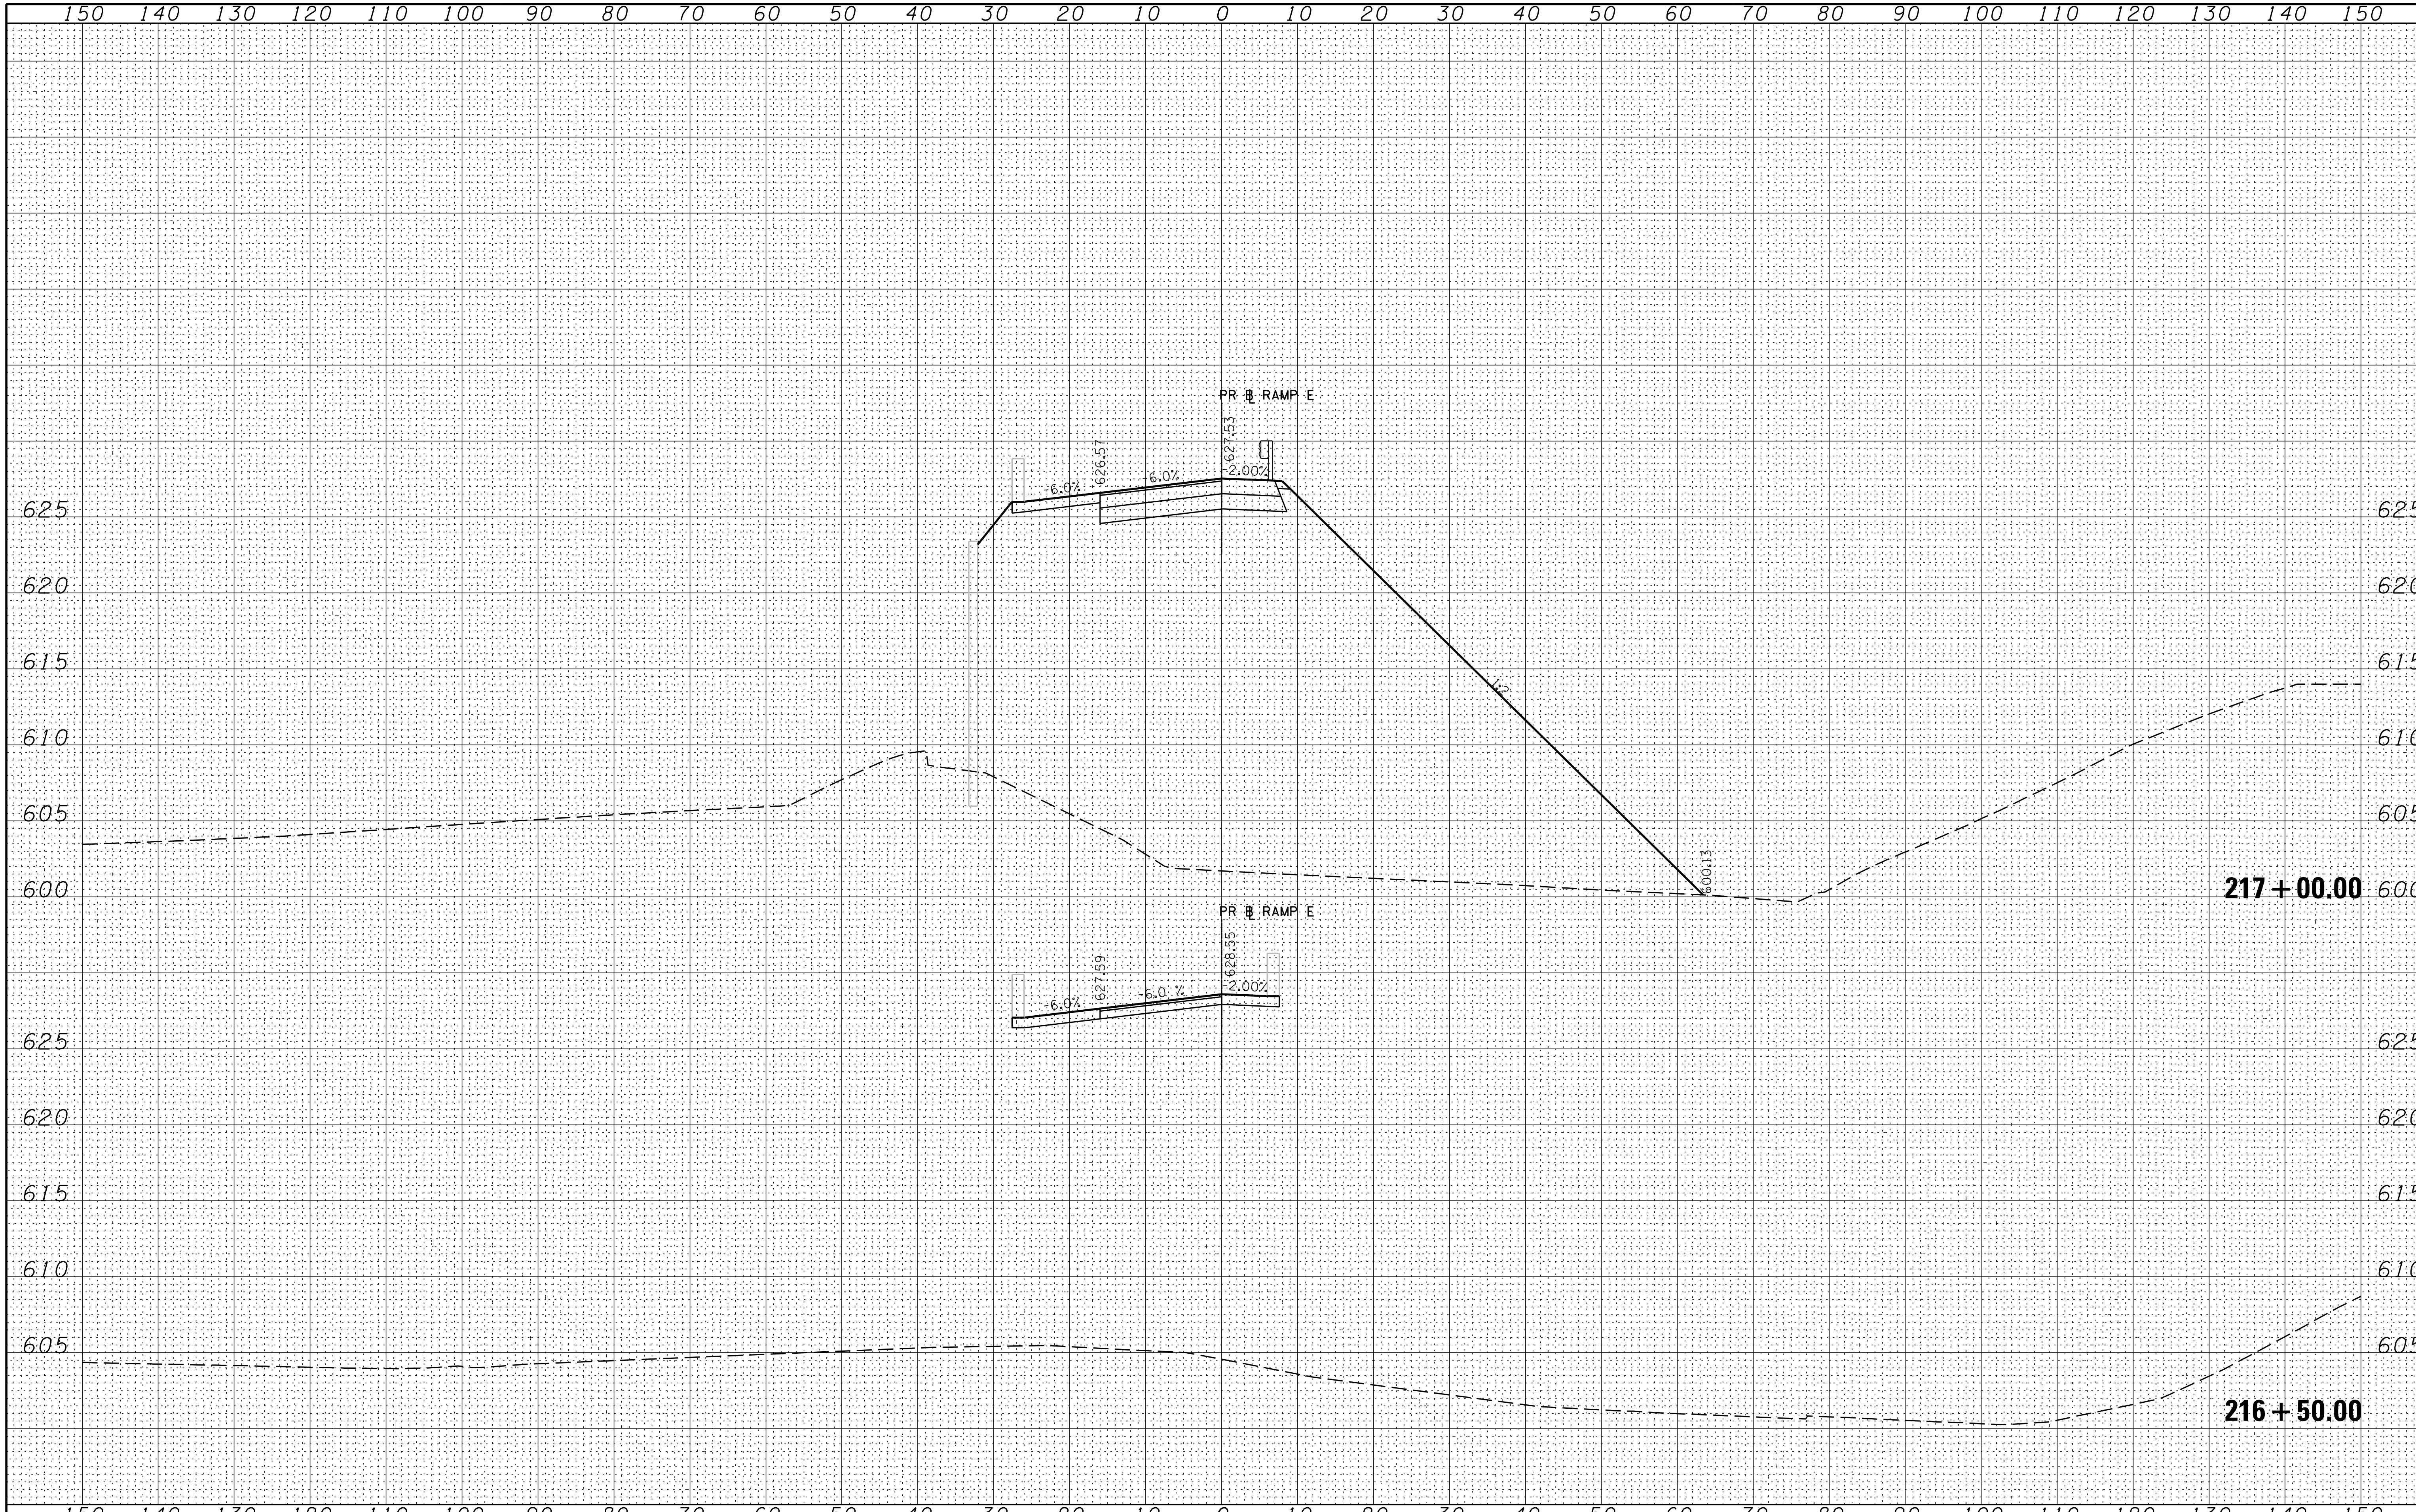

FILE NAME =	DESIGNED - AAA	REVISED -
$FILEL$	DRAWN - TMB	REVISED -
USER NAME = tblank	CHECKED - JMM	REVISED -
PLOT DATE = 12/19/2013	DATE - 6/23/2014	REVISED -

benesch
engineers · scientists · planners

STATE OF ILLINOIS
DIVISION OF TRANSPORTATION

CROSS SECTIONS – RAMP E

SCALE: H 1"=10', V 1"=5' | SHEET NO. 158 OF 159 SHEETS | STA. 216+45.00 TO STA. 217+00.00

F.A.P. RTE.	SECTION	COUNTY	TOTAL SHEETS	SHEET NO.
373	(0707 - 608 & 611)HB-B	COOK	177	176

CONTRACT NO. 60W77

ILLINOIS FED. AID PROJECT