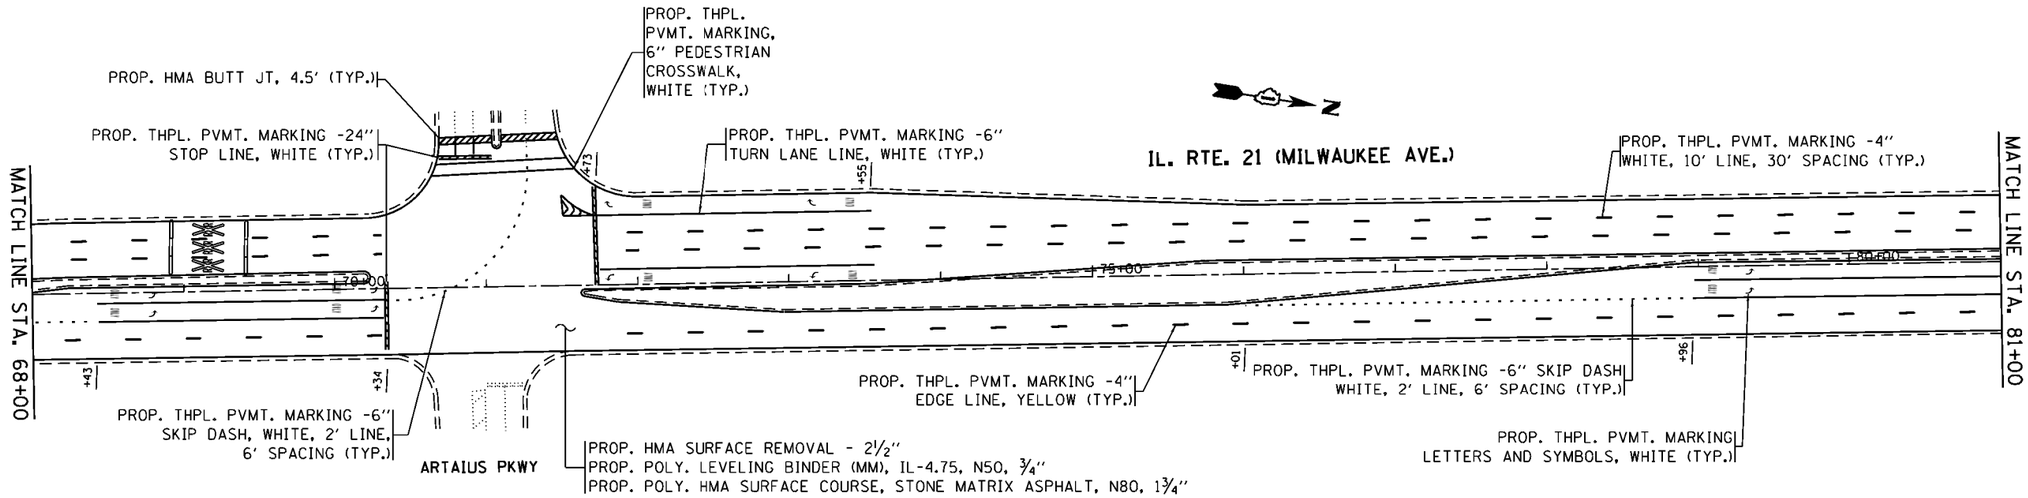

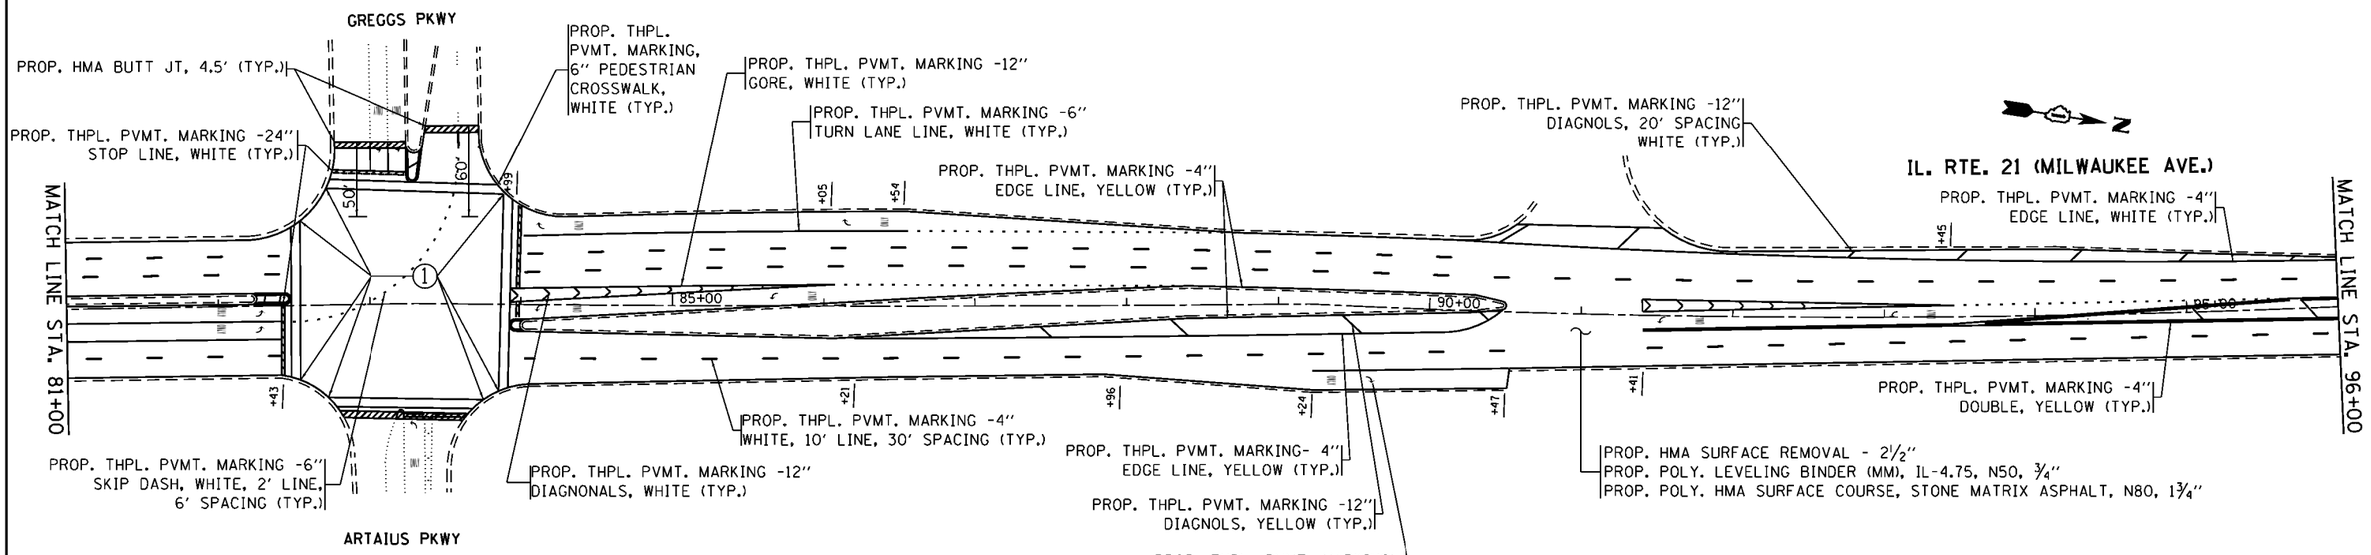

① PROP. SIDEWALK REMOVAL
PROP. PCC SIDEWALK RAMP (SEE HWY STD. ON SHEET 2)
PROP. DETECTABLE WARNINGS

FILE NAME = c:\pw_work\pwidot\pyrzanowskirb\d0356586\D102214-sht-plan.dgn	USER NAME = pyrzanowskirb	DESIGNED -	REVISED -
		DRAWN -	REVISED -
	PLOT SCALE = 100.0000 '/ in.	CHECKED -	REVISED -
Default	PLOT DATE = 8/20/2014	DATE -	REVISED -

STATE OF ILLINOIS
DEPARTMENT OF TRANSPORTATION

ROADWAY & PAVEMENT MARKING PLANS
IL RTE 21 (MILWAUKEE AVE.) FROM IL RTE 60 TO CHURCH ST.

SCALE: | SHEET OF SHEETS | STA. | TO STA.

F.A.P RTE.	SECTION	COUNTY	TOTAL SHEETS	SHEET NO.
330	(2&2A)RS-10	LAKE	42	10
		CONTRACT NO. 60X23		
	ILLINOIS	FED. AID PROJECT		