EXISTING TYPICAL SECTION (19)

F.A.I. 57

NORTHBOUND LANES

	STATION	TO	STATION
(18)	623+36.00		637+35.00

LOCATION MAP #2

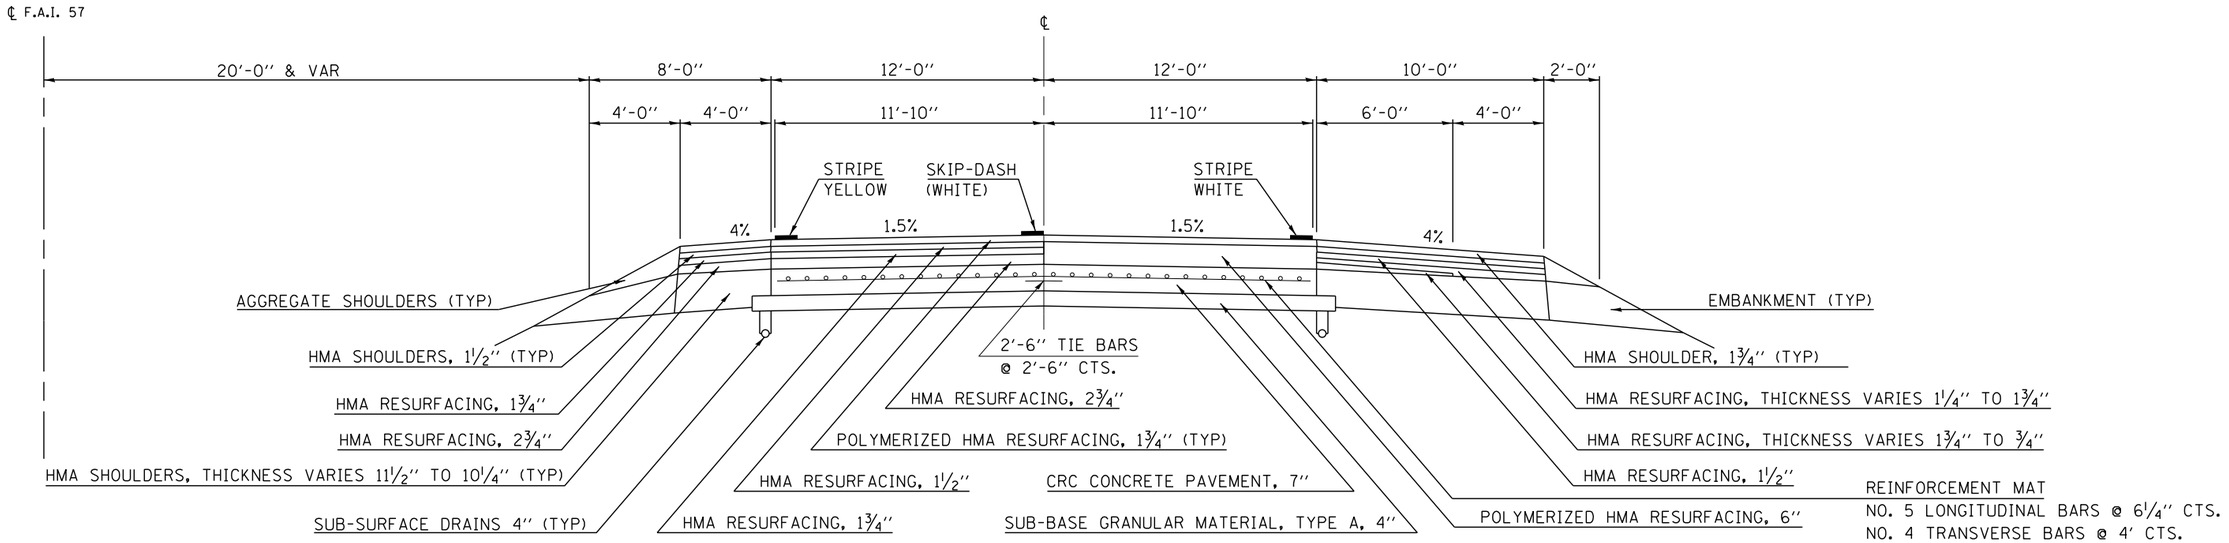

EXISTING TYPICAL SECTION (20)

F.A.I. 57

SOUTHBOUND LANES

	STATION	TO	STATION
(18)	623+36.00		637+35.00

LOCATION MAP #2

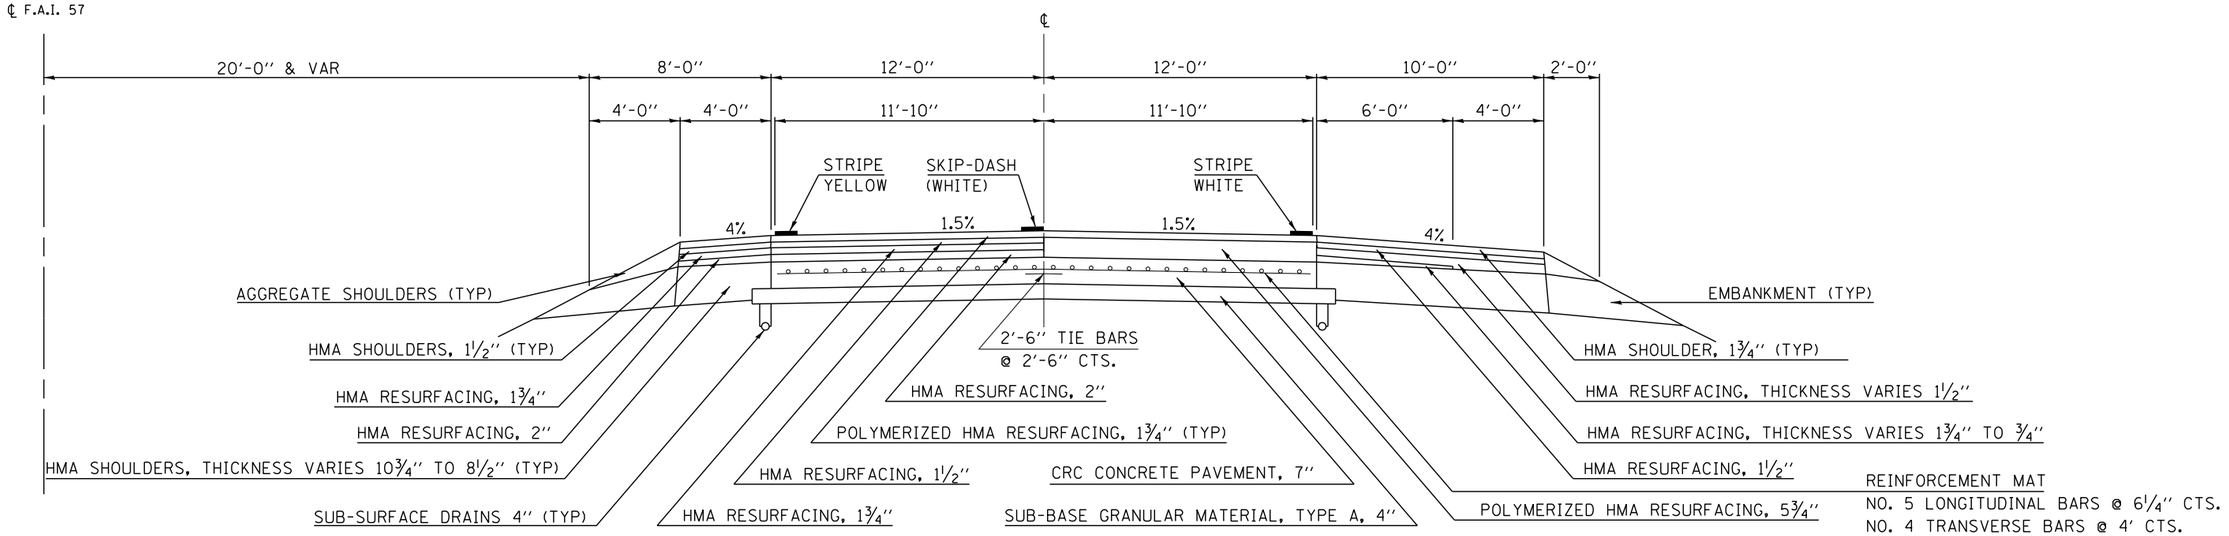

• VARIOUS ••CHAMPAIGN, DOUGLAS, & VERMILION

FILE NAME = c:\pw_work\pwidot\goreas\d0400102\D570A81-sht-typical.dgn	USER NAME = goreas	DESIGNED -	REVISED -
		DRAWN -	REVISED -
	PLOT SCALE = 40.0000 ' / in.	CHECKED -	REVISED -
$MODELNAME$	PLOT DATE = 6/26/2014	DATE -	REVISED -

STATE OF ILLINOIS
DEPARTMENT OF TRANSPORTATION

TYPICAL CROSS SECTIONS

SCALE: | SHEET 10 OF 18 SHEETS | STA. | TO STA.

F.A.I. RTE.	SECTION	COUNTY	TOTAL SHEETS	SHEET NO.
•	D5 CM PATCHING 2015-2	VARIOUS	32	19
		CONTRACT NO. 70A81		
	ILLINOIS FED. AID PROJECT			