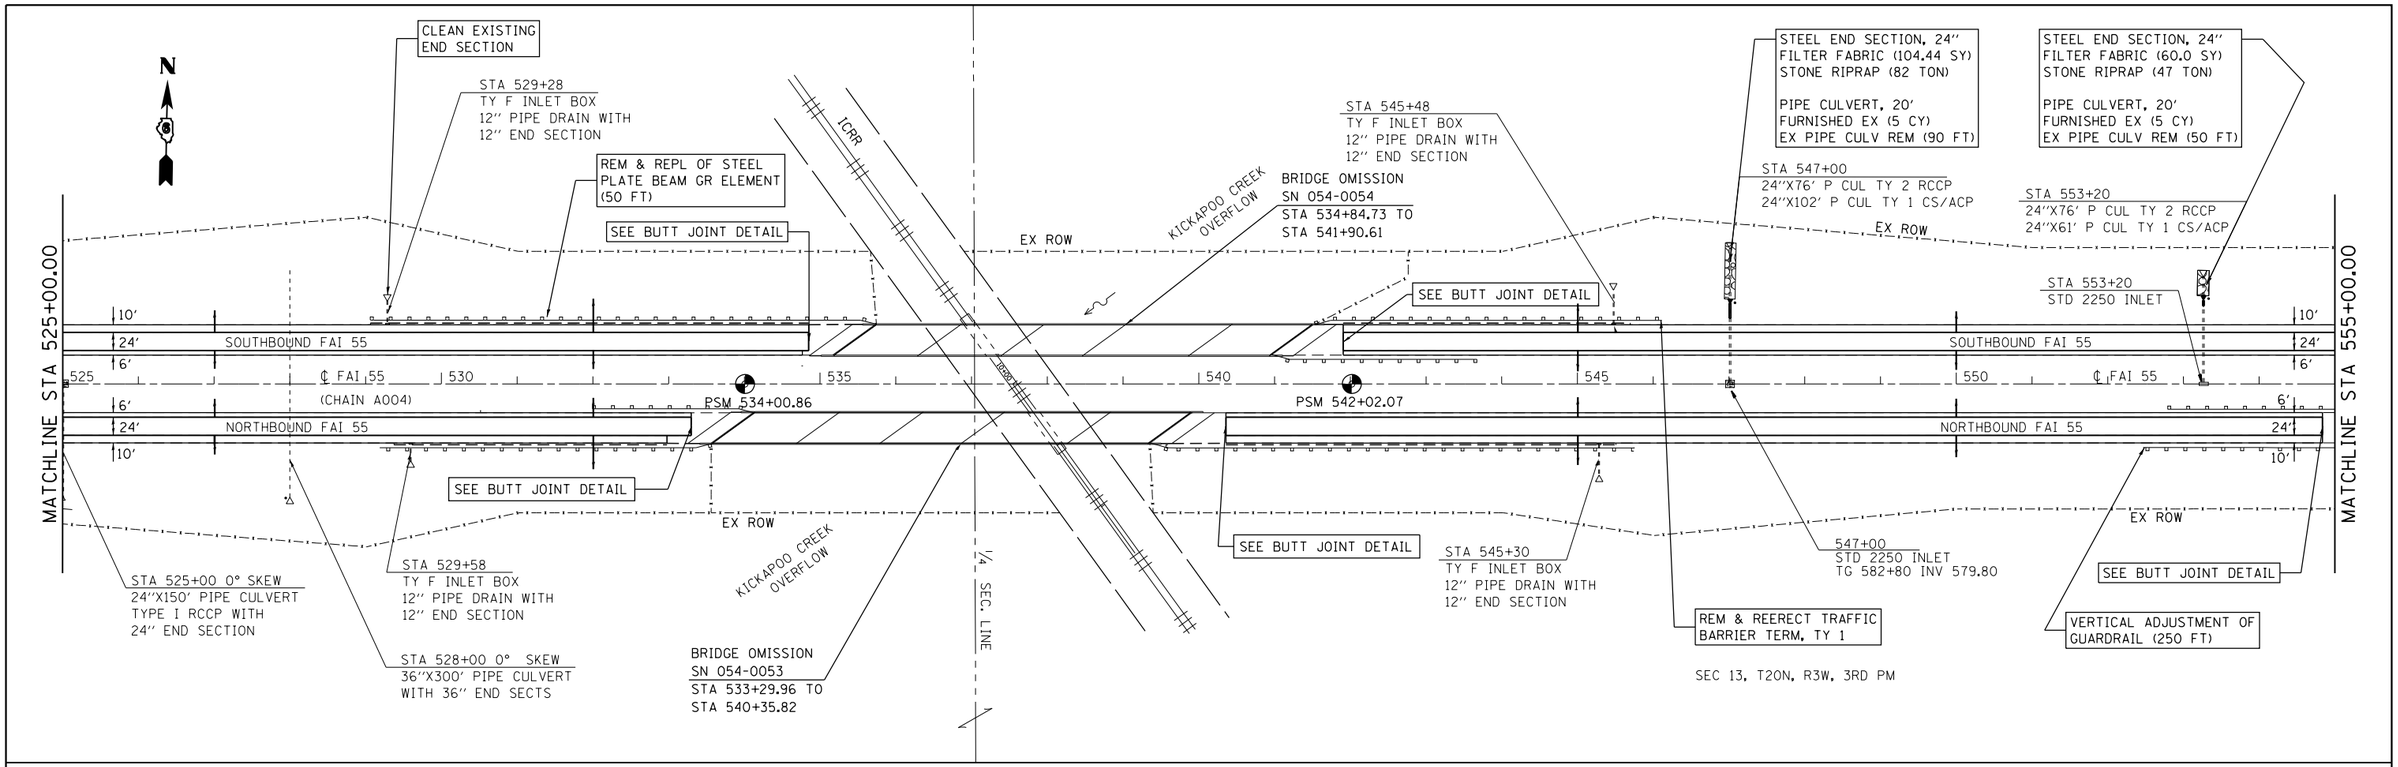

FILE NAME = c:\pw_work\pwidot\sparksgw\d0215133\D672D41-sht-plan-2.dgn	USER NAME = sparksgw	DESIGNED -	REVISED -	STATE OF ILLINOIS DEPARTMENT OF TRANSPORTATION	F.A.I. ROUTE 55 PLAN SHEET	F.A.I. RTE.	SECTION	COUNTY	TOTAL SHEETS / SHEET NO.
	PLOT SCALE = 200.0000 ' / in.	DRAWN -	REVISED -			•	••	LOGAN	108 / 56
	PLOT DATE = Jul-14-2014 03:37:19PM	CHECKED -	REVISED -					CONTRACT NO. 72D41	
Default		DATE -	REVISED -		SCALE: 1" = 100' SHEET 5 OF SHEETS STA. TO STA.			ILLINOIS FED. AID PROJECT	

•• (54-4,54-5)RS-3, (54-6)RS-2

• 55/155