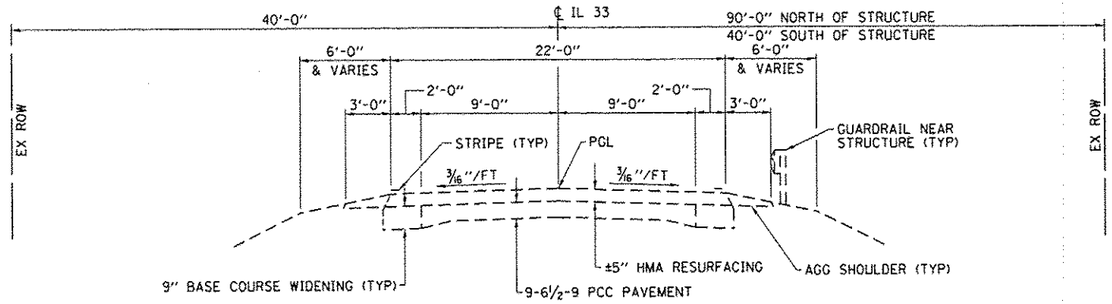

WITHOUT GUARDRAIL **WITH GUARDRAIL**

EXISTING TYPICAL ROADWAY SECTION

STA 701+00 TO 705+13.12
STA 705+66.88 TO 711+50

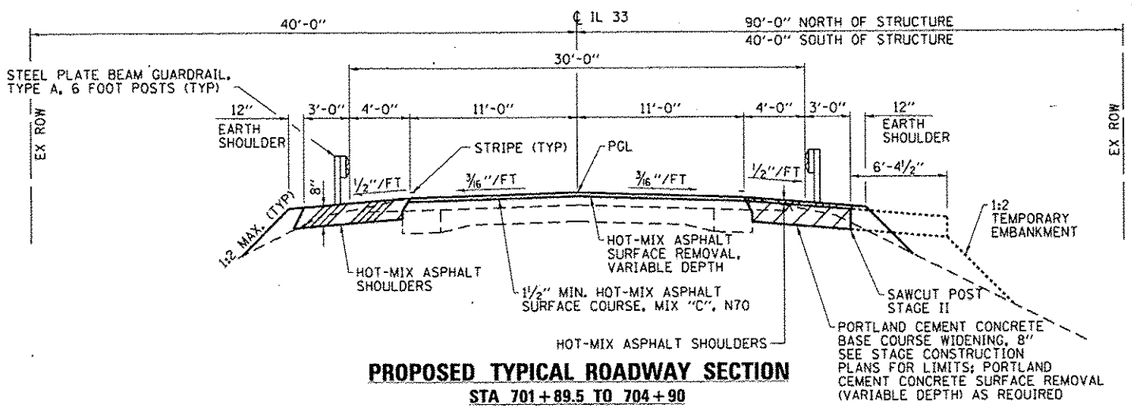

PROPOSED TYPICAL ROADWAY SECTION

STA 701+89.5 TO 704+90
STA 705+90 TO 709+10

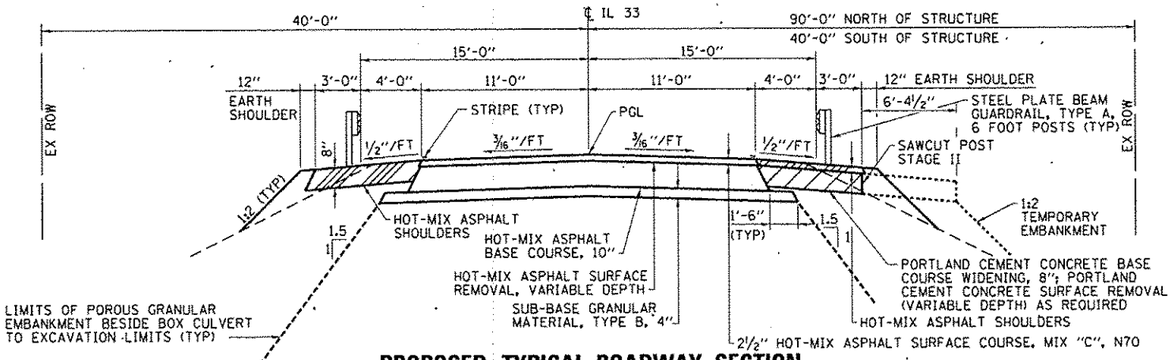

PROPOSED TYPICAL ROADWAY SECTION

STA 704+90 TO 705+17.67
STA 705+62.33 TO 705+90

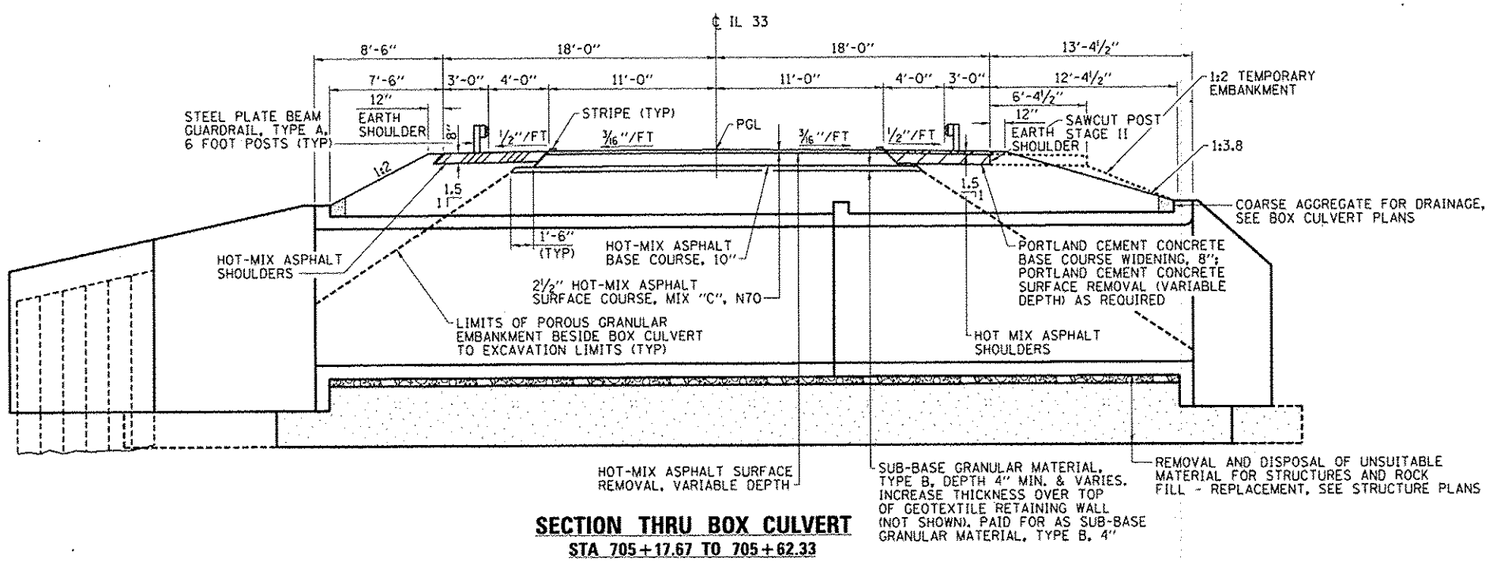

SECTION THRU BOX CULVERT

STA 705+17.67 TO 705+62.33

FILE NAME =	USER NAME = steffornk	DESIGNED - ELH/DAJ	REVISED -
		DRAWN - HAS	REVISED -
	PLOT SCALE = 0.1667 ' / in.	CHECKED - ELH	REVISED -
	PLOT DATE = 6/2/2014 1:33:10 PM	DATE - 06/11	REVISED -

STATE OF ILLINOIS
DEPARTMENT OF TRANSPORTATION

TYPICAL SECTIONS

SCALE: | SHEET NO. 1 OF 1 SHEETS | STA. | TO STA.

F.A.P RTE.	SECTION	COUNTY	TOTAL SHEETS	SHEET NO.
781	109B-1	LAWRENCE	34	5
		CONTRACT NO. 74105		
FED. ROAD DIST. NO.	ILLINOIS	FED. AID PROJECT AID		