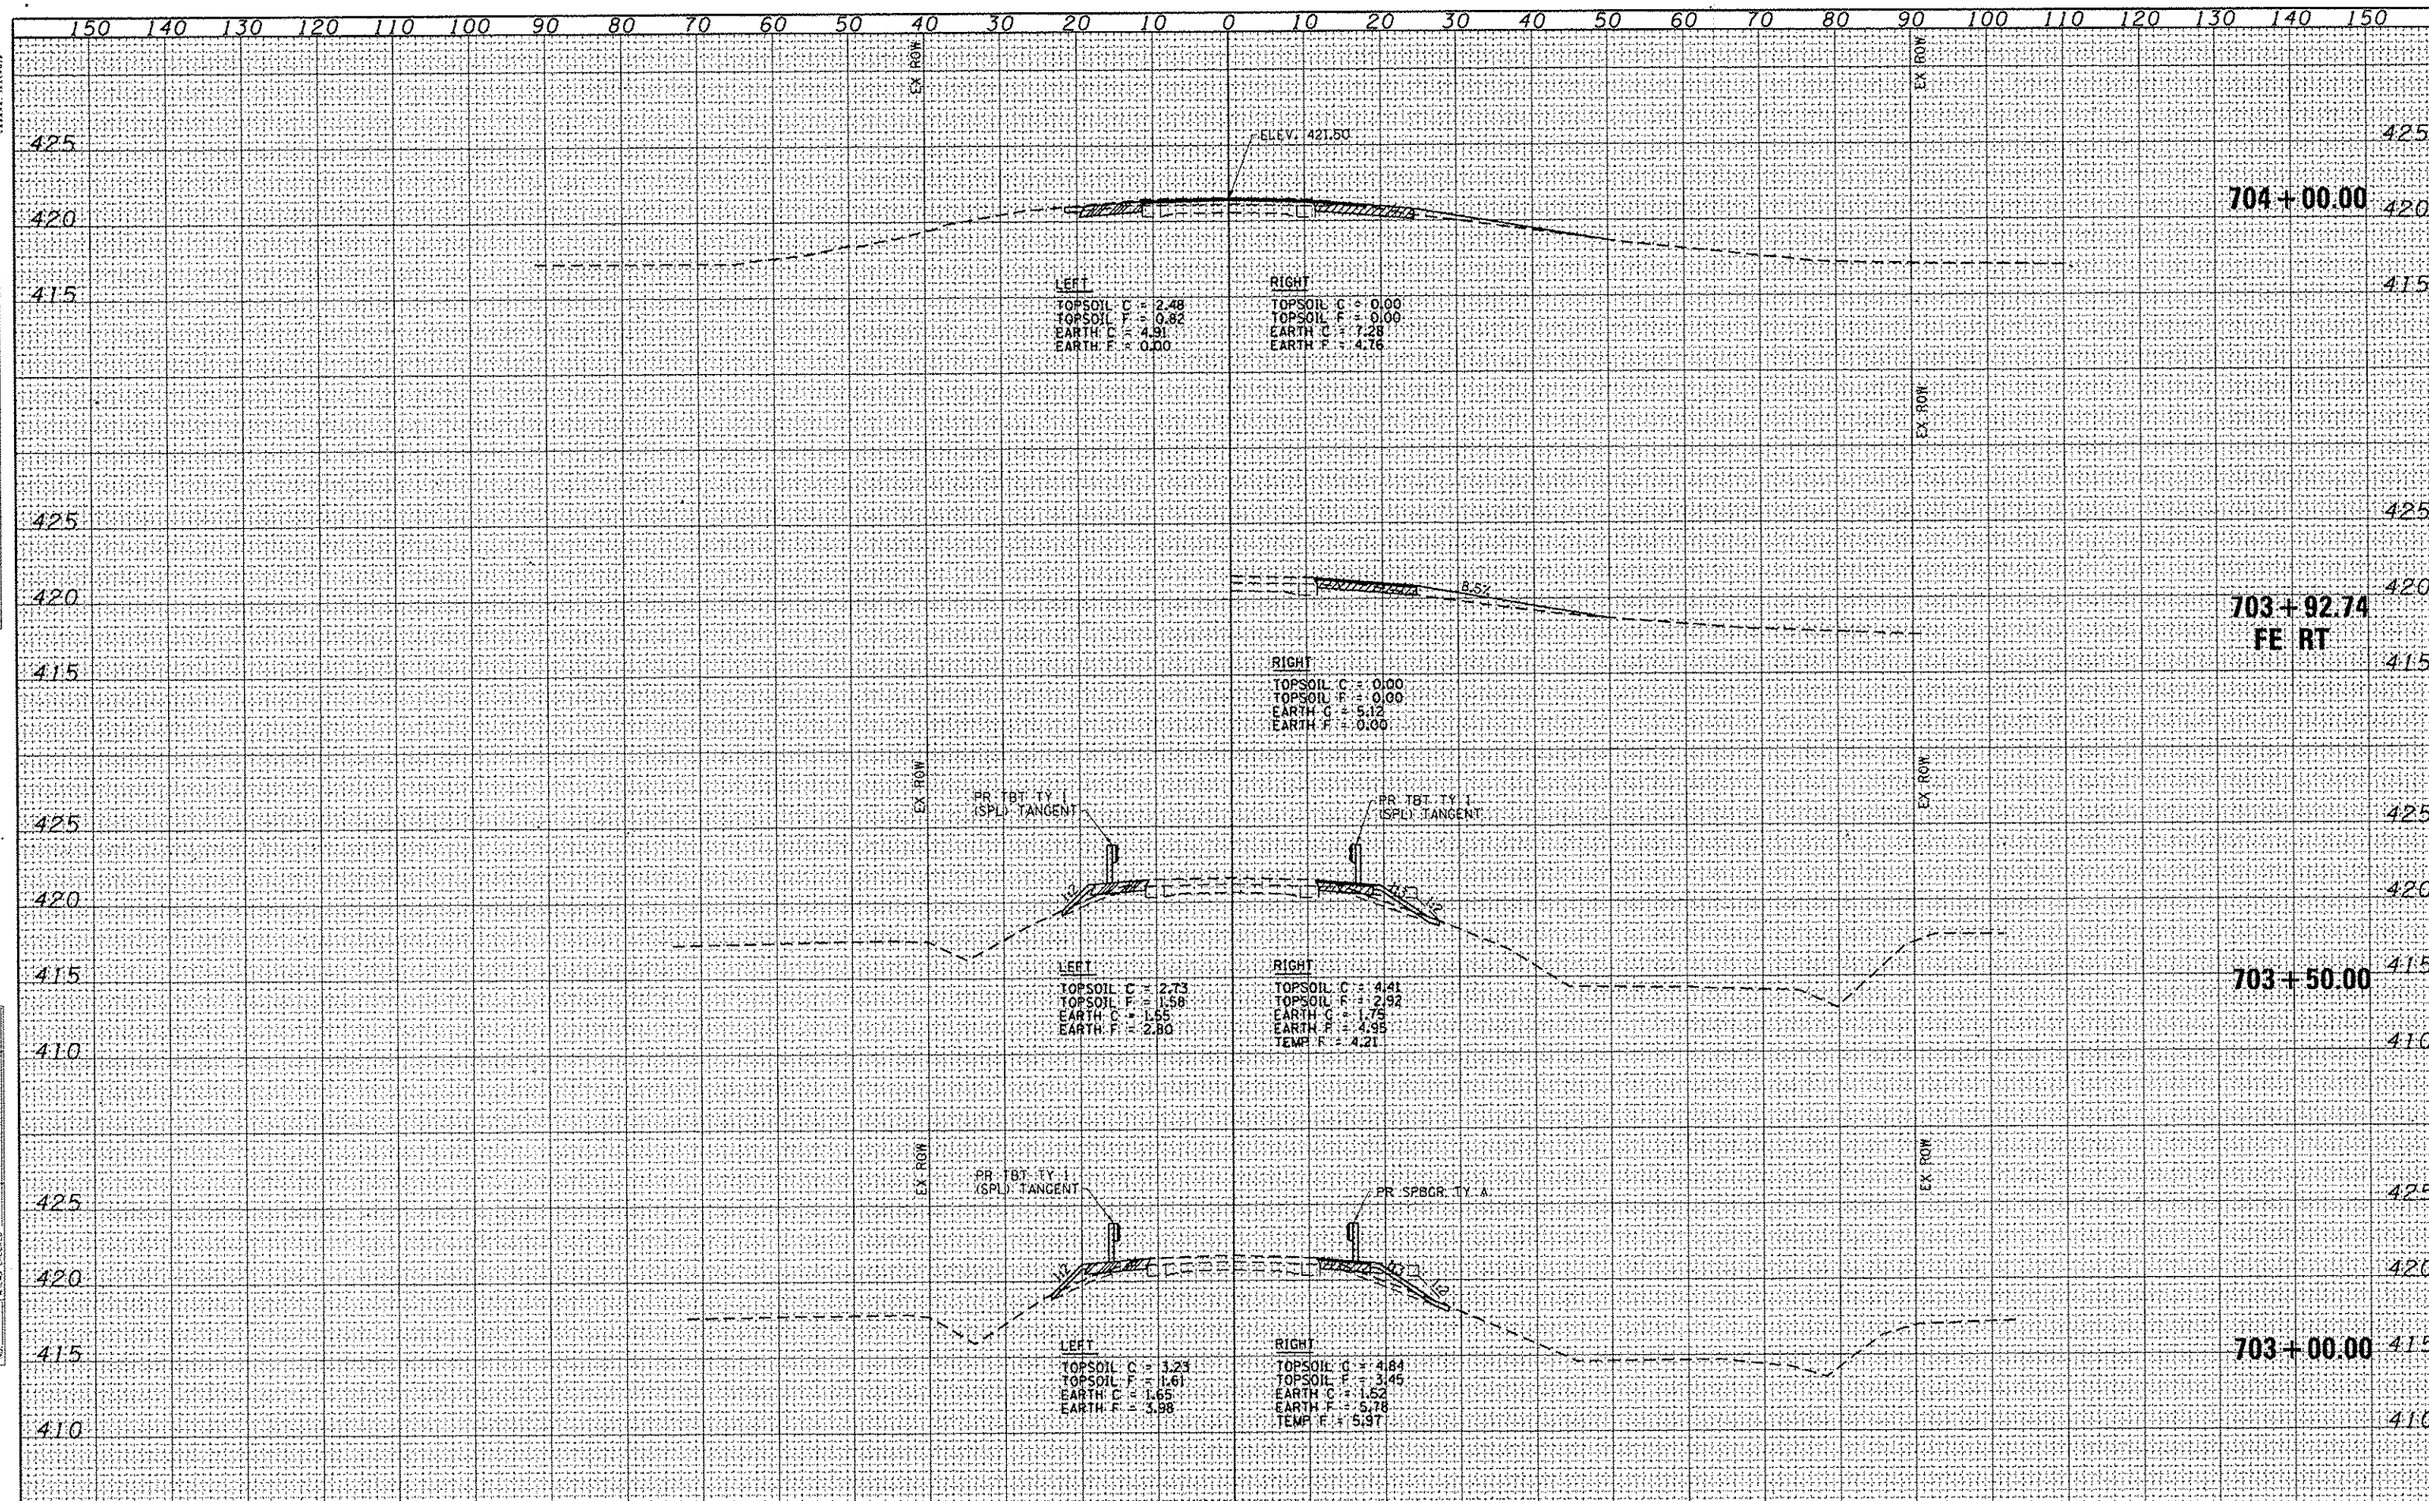

FILE NAME = [illegible]\d0273139\D774105-sht-xsht01.dgn	USER NAME = staffenmk	DESIGNED - DAJ	REVISED -	STATE OF ILLINOIS DEPARTMENT OF TRANSPORTATION	FAP 781 (IL 33) CROSS SECTIONS
	PLOT SCALE = 20.0000 ' / in.	DRAWN - RJT/HAS	REVISED -		
SCALES: (HORIZ) 1"=10' (VERT) 1"=5'	PLOT DATE = 6/2/2014 1:35:21 PM	CHECKED - ELH	REVISED -		
		DATE - 06/11	REVISED -		

SCALE: AS SHOWN | SHEET NO. 2 OF 6 SHEETS | STA. 703+00 TO STA. 704+00

F.A.P. RTE.	SECTION	COUNTY	TOTAL SHEETS	SHEET NO.
781	109B-1	LAWRENCE	34	30
		CONTRACT NO. 74105		

FED. ROAD DIST. NO. | ILLINOIS | FED. AID PROJECT