ESCA CONSULTANTS, INC.

FINAL SURVEY	NOTE BOOK	NO.	SURVEYED	PLOTTED	TEMPLATE	AREAS	AREAS CHECKED	BY	DATE

ORIGINAL SURVEY	NOTE BOOK	NO.	SURVEYED	PLOTTED	TEMPLATE	AREAS	AREAS CHECKED	BY	DATE

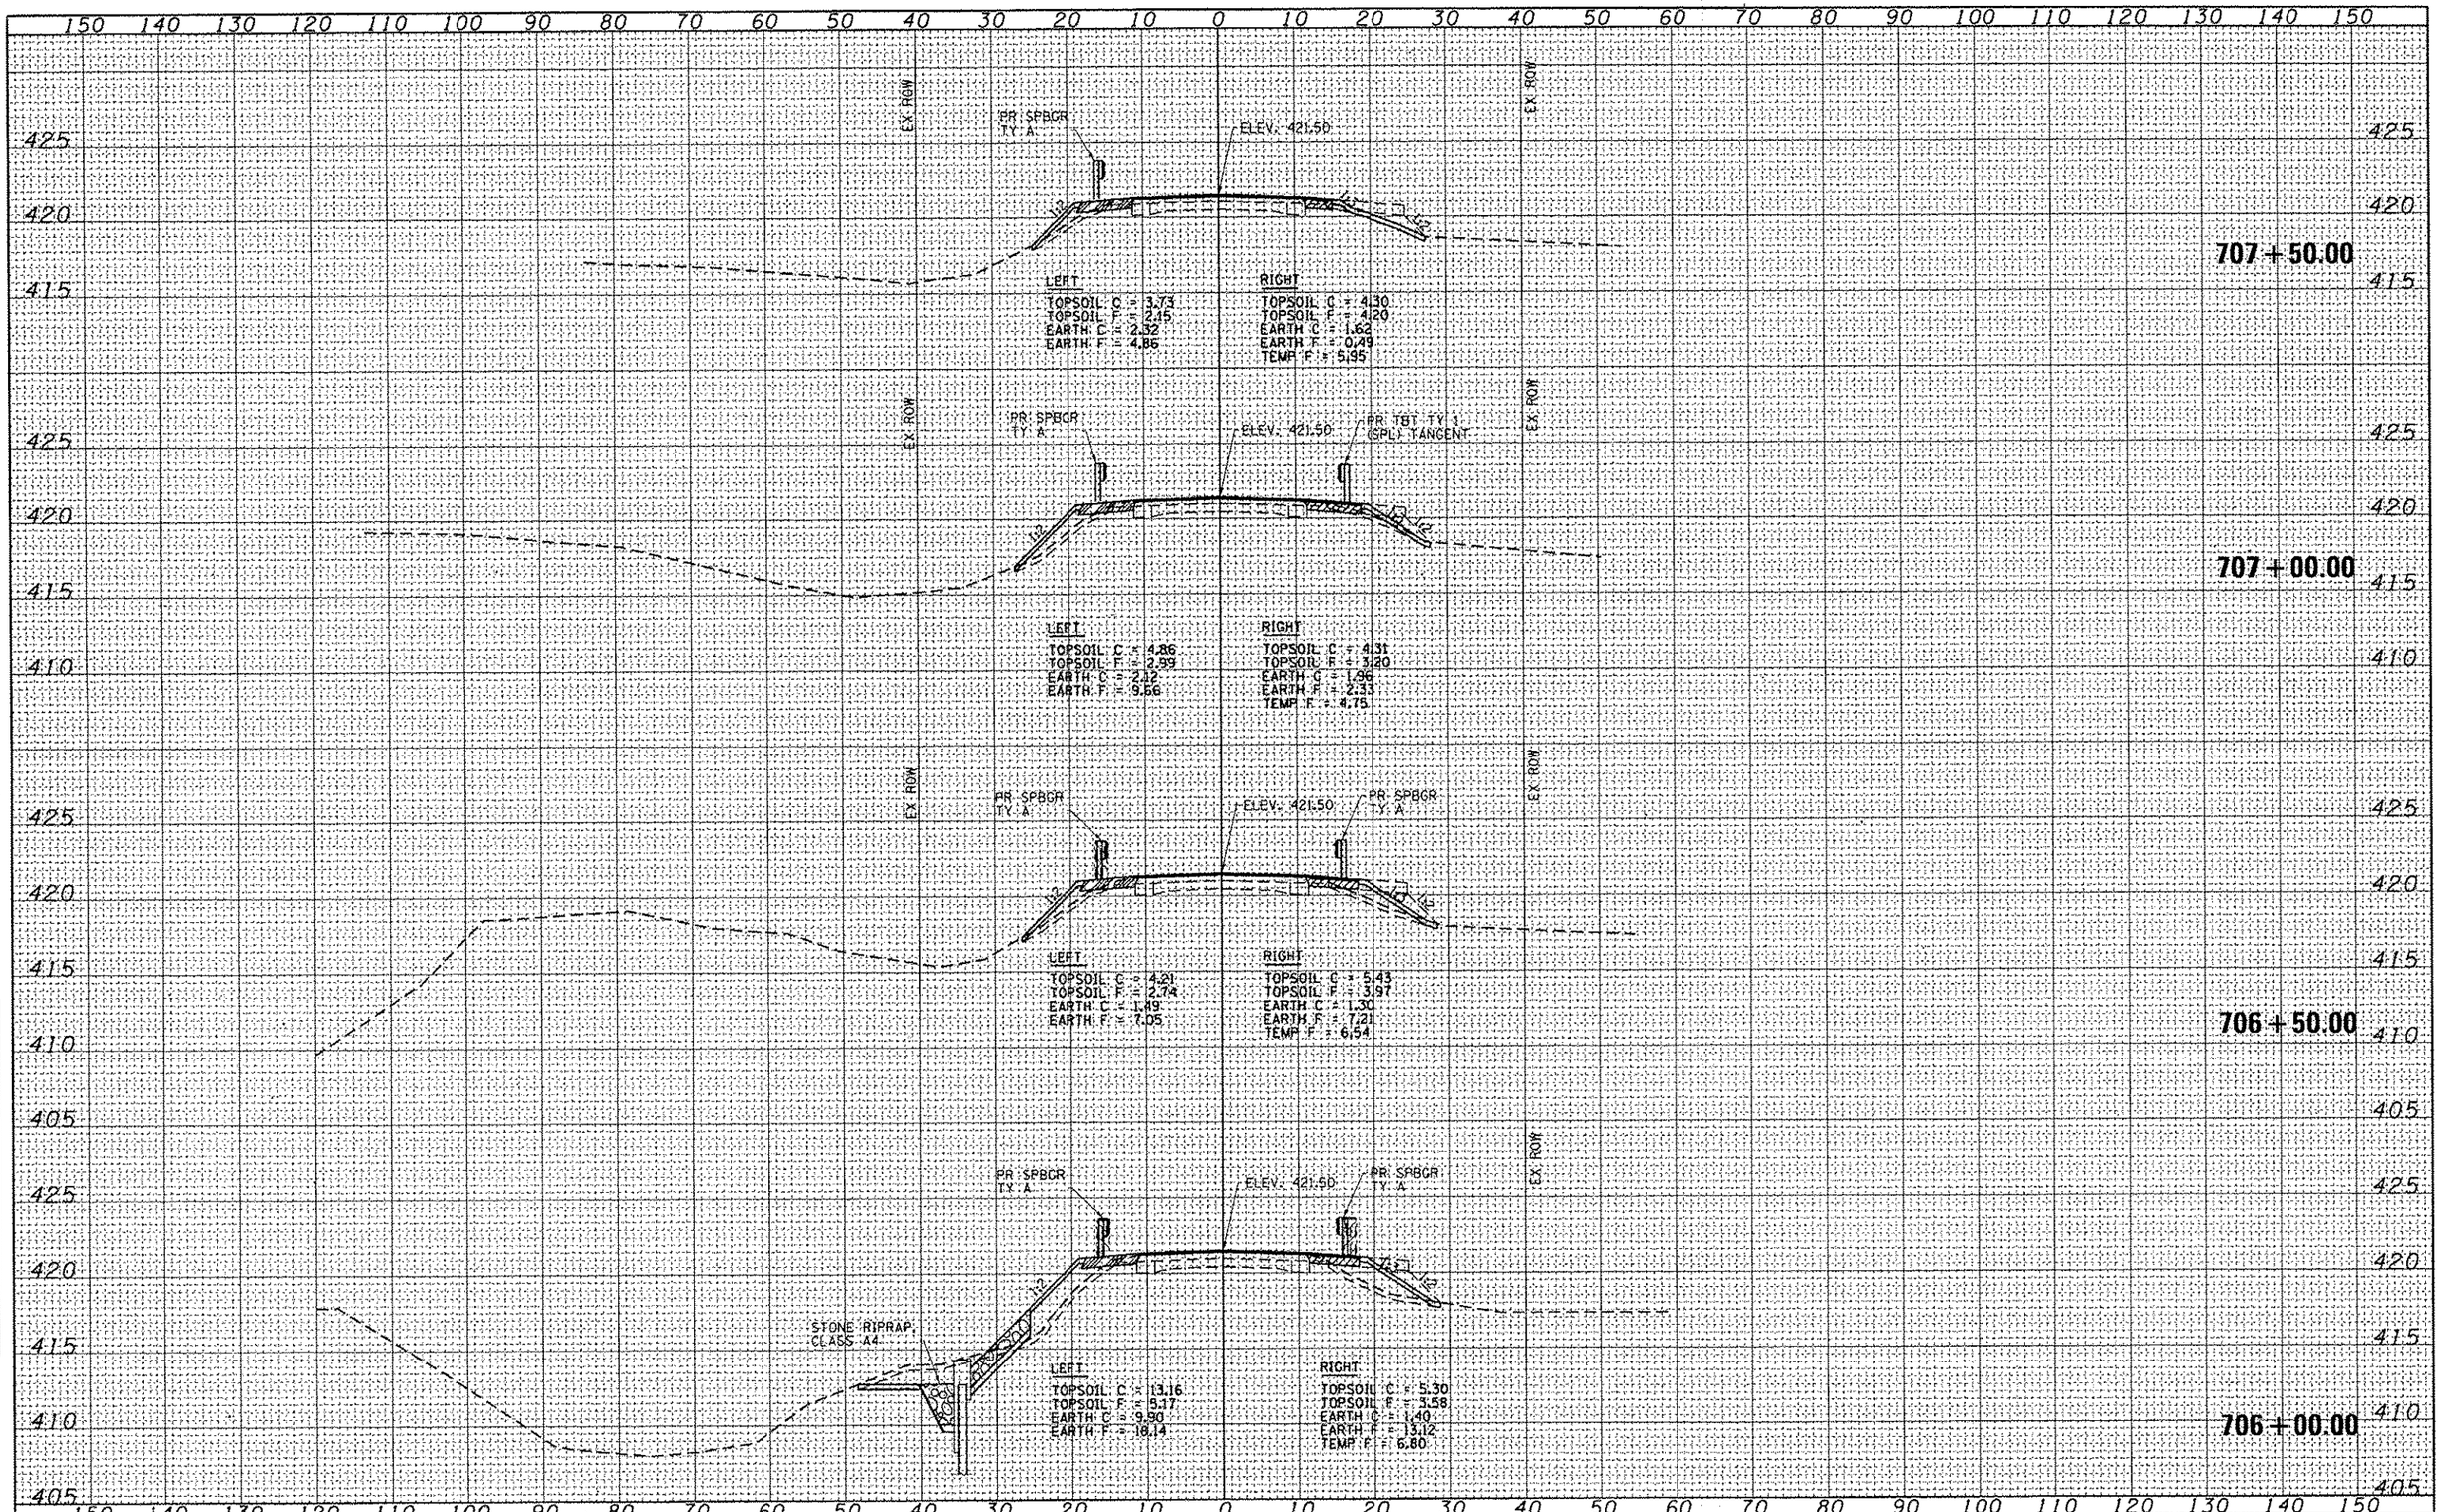

FILE NAME =	USER NAME = staffcmk	DESIGNED - DAJ	REVISED -
		DRAWN - RJT/HAS	REVISED -
	PLOT SCALE = 20.0000 ' / in.	CHECKED - ELH	REVISED -
SCALES: (HORIZ) 1"=10' (VERT) 1"=5'	PLOT DATE = 6/2/2014 1:36:20 PM	DATE - 06/11	REVISED -

STATE OF ILLINOIS
DEPARTMENT OF TRANSPORTATION

FAP 781 (IL 33) CROSS SECTIONS

SCALE: AS SHOWN | SHEET NO. 4 OF 6 SHEETS | STA. 706+00 TO STA. 707+50

F.A.P. RTE.	SECTION	COUNTY	TOTAL SHEETS	SHEET NO.
781	1098-1	LAWRENCE	34	32
		CONTRACT NO. 74105		
FED. ROAD DIST. NO.	ILLINOIS	FED. AID PROJECT		